





FLOOR PLAN

BUILDING A | 1ST FLOOR

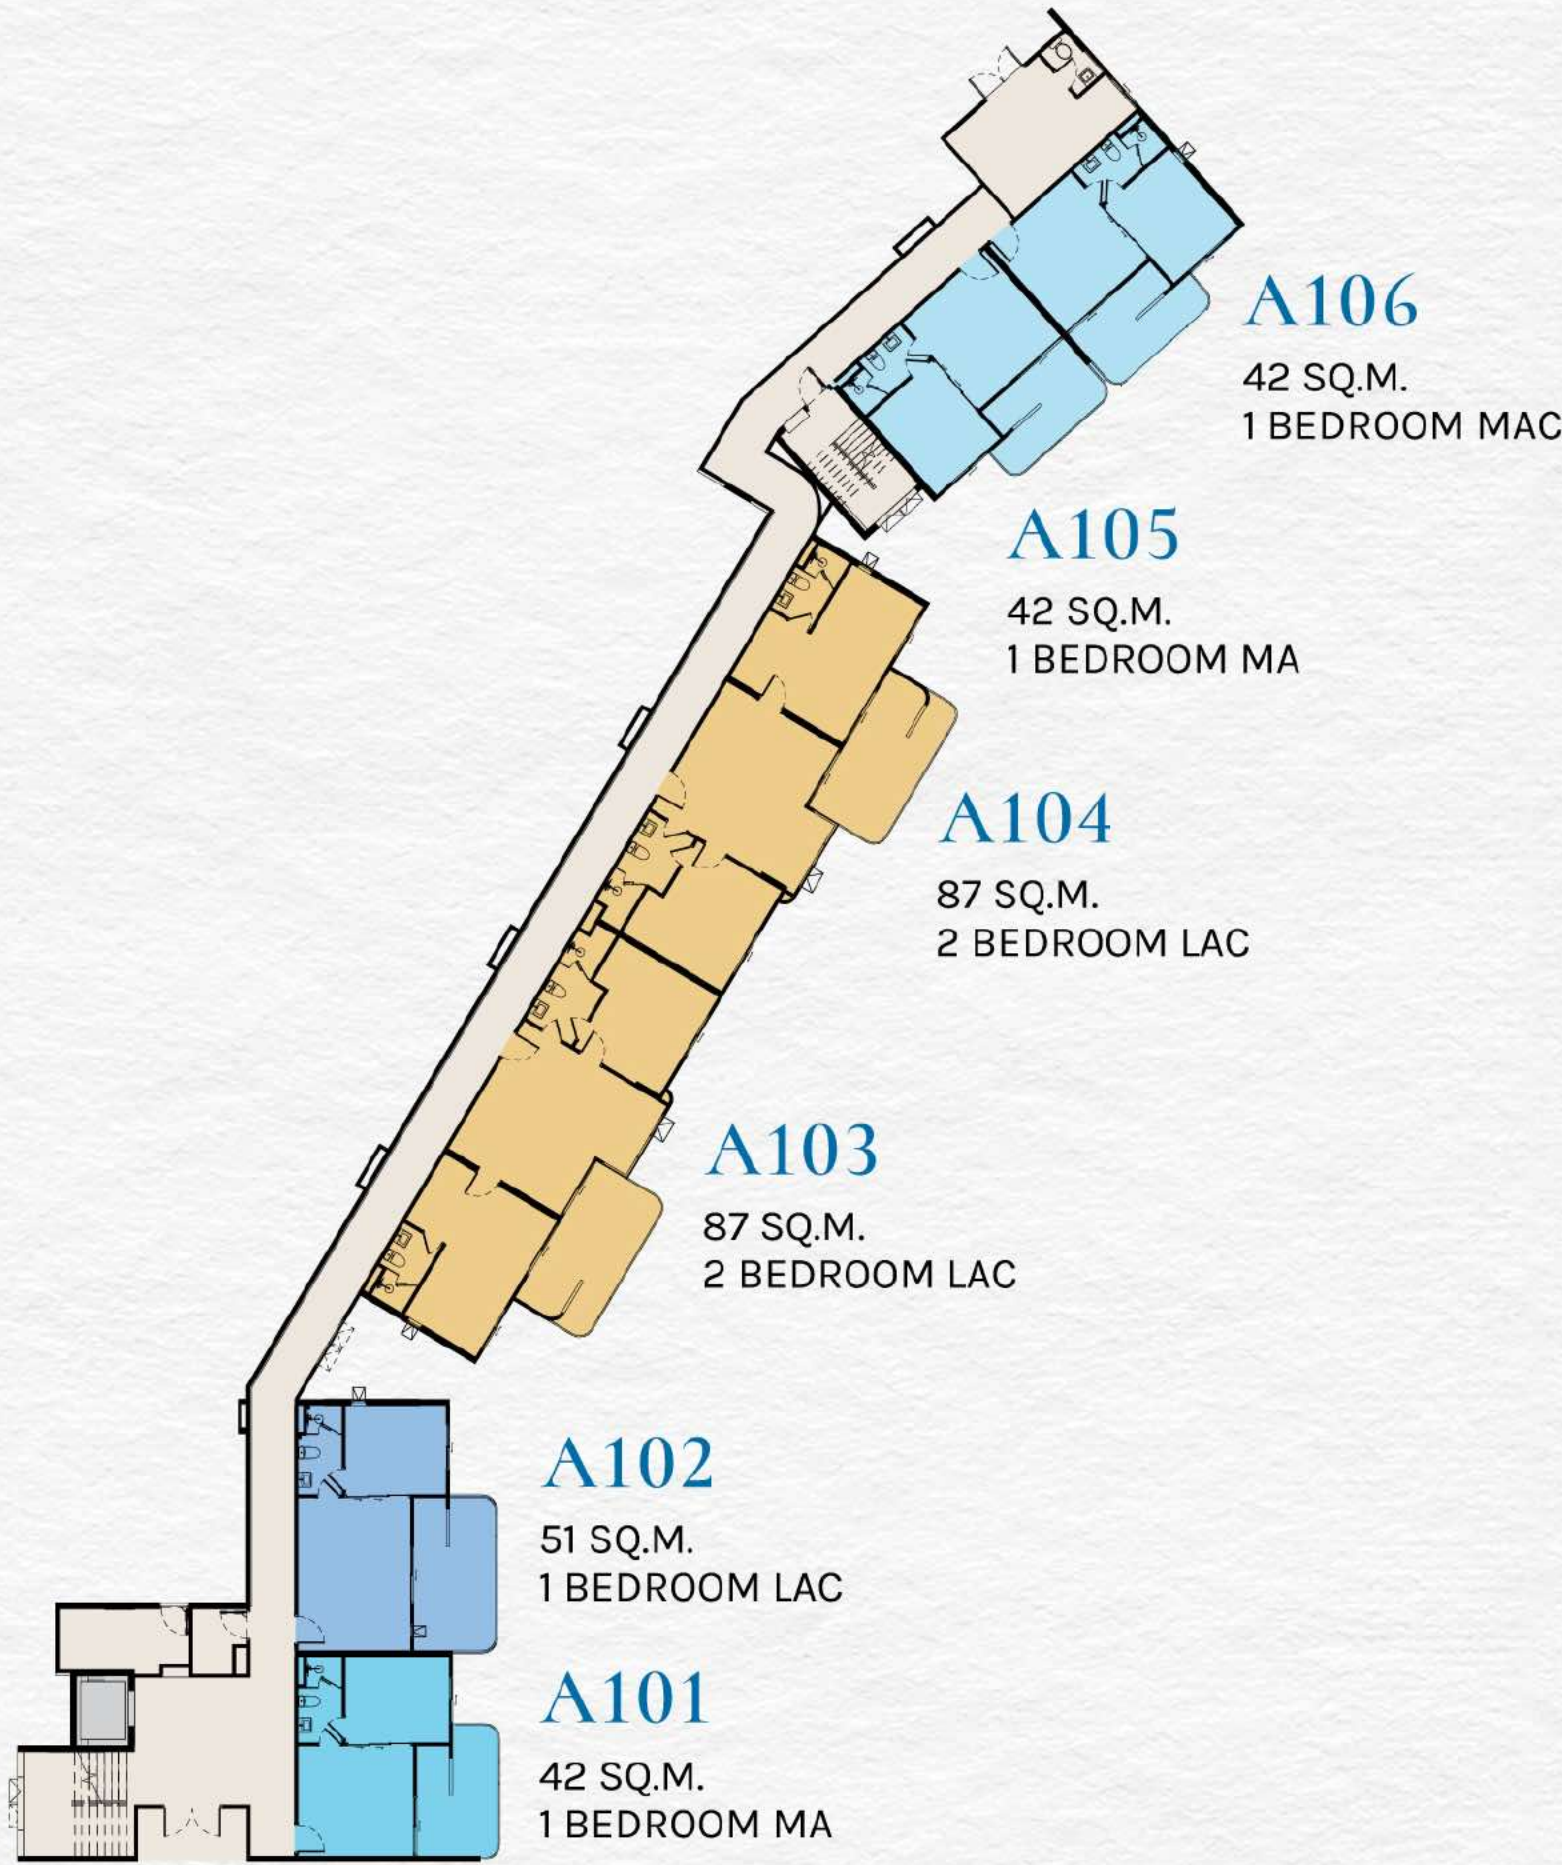


S	M	L	XL	1 BEDROOM
		S	M	1 BEDROOM PLUS
S	M	L	XL	2 BEDROOM

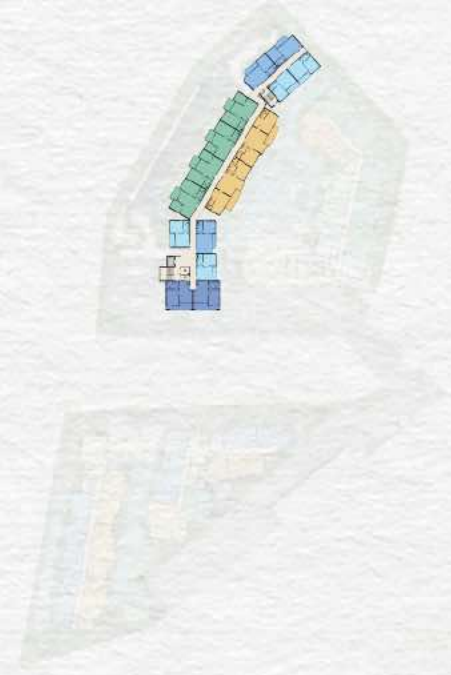

*COMPANY RESERVES THE RIGHT TO AMEND THE TERMS AND CONDITIONS, AT ANY TIME WITHOUT PRIOR NOTICE.

BUILDING A | 2ND FLOOR

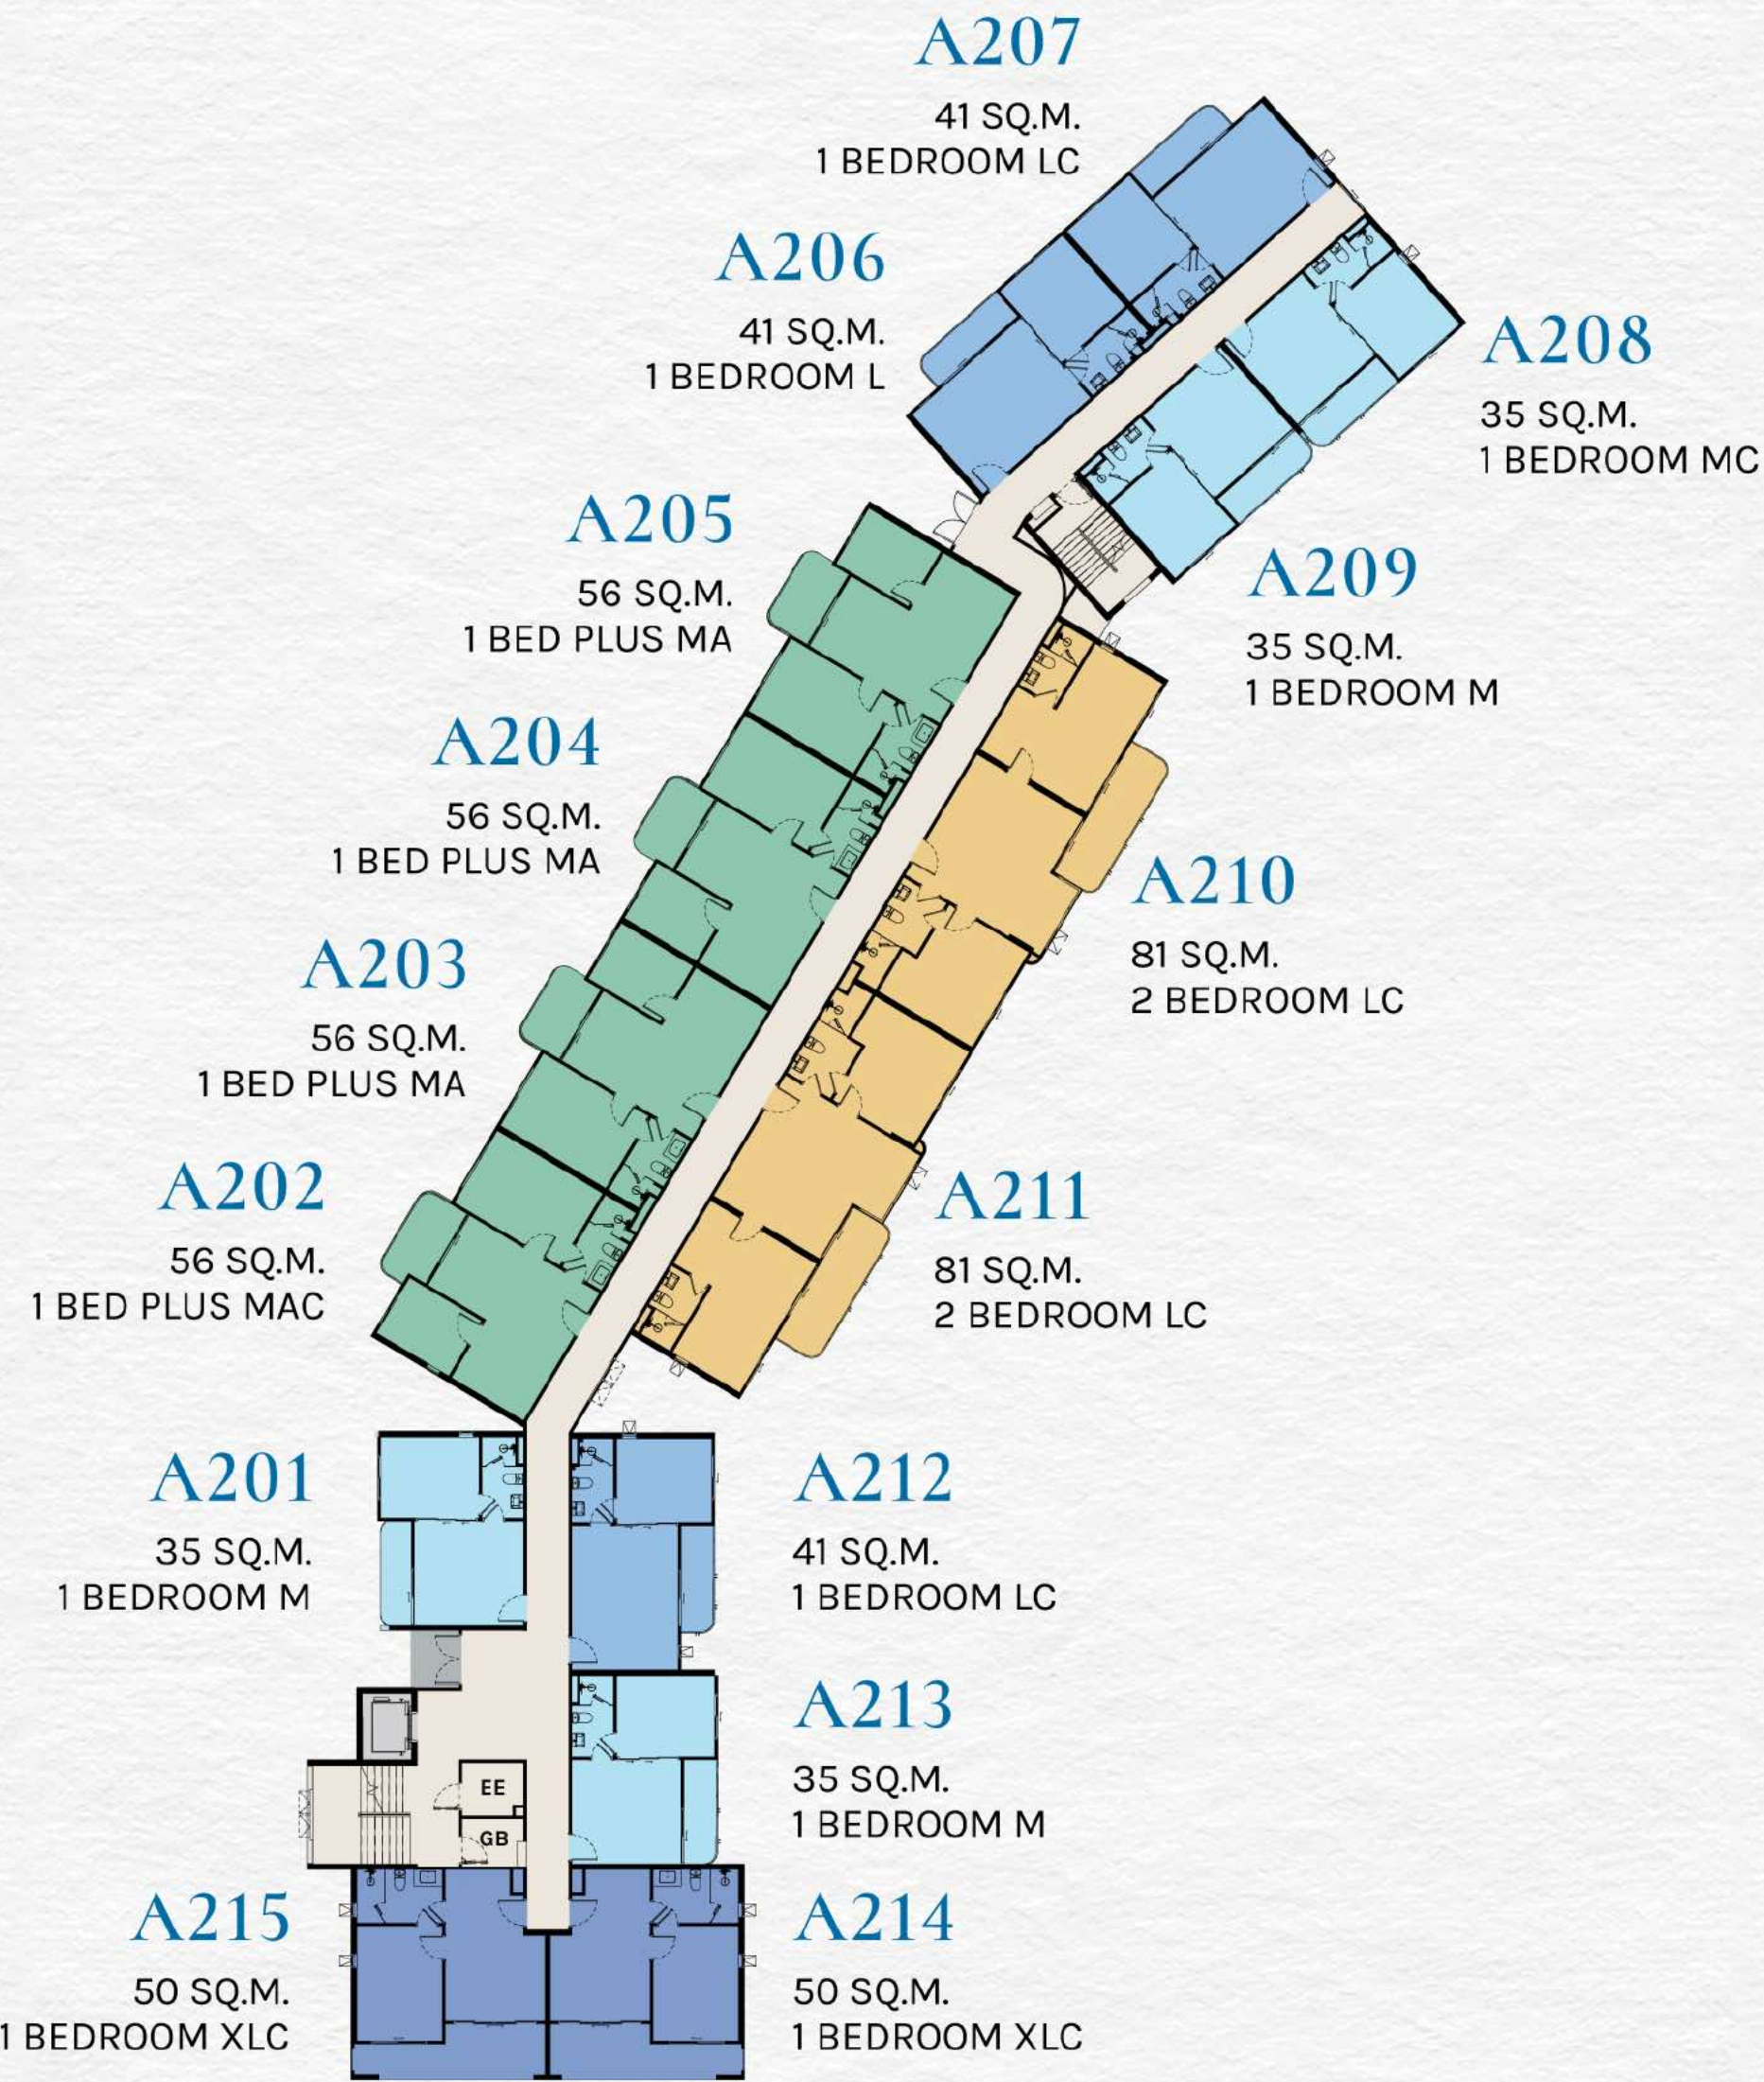

S

M

L

XL

1 BEDROOM

S

M

1 BEDROOM PLUS


S

M

L


XL

2 BEDROOM

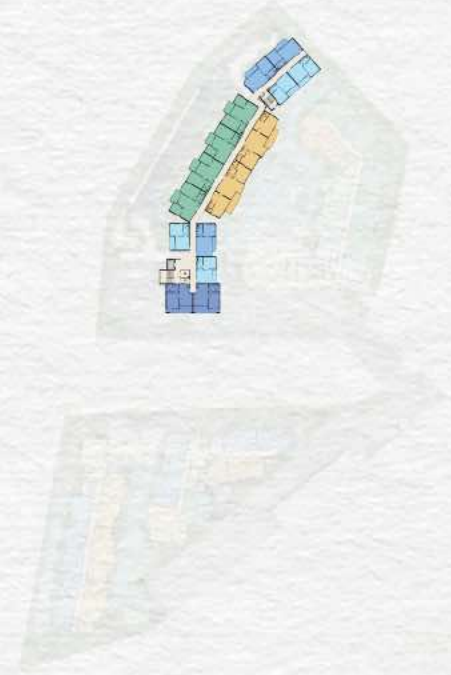


*COMPANY RESERVES THE RIGHT TO AMEND THE TERMS AND CONDITIONS, AT ANY TIME WITHOUT PRIOR NOTICE.

BUILDING A | 3RD FLOOR

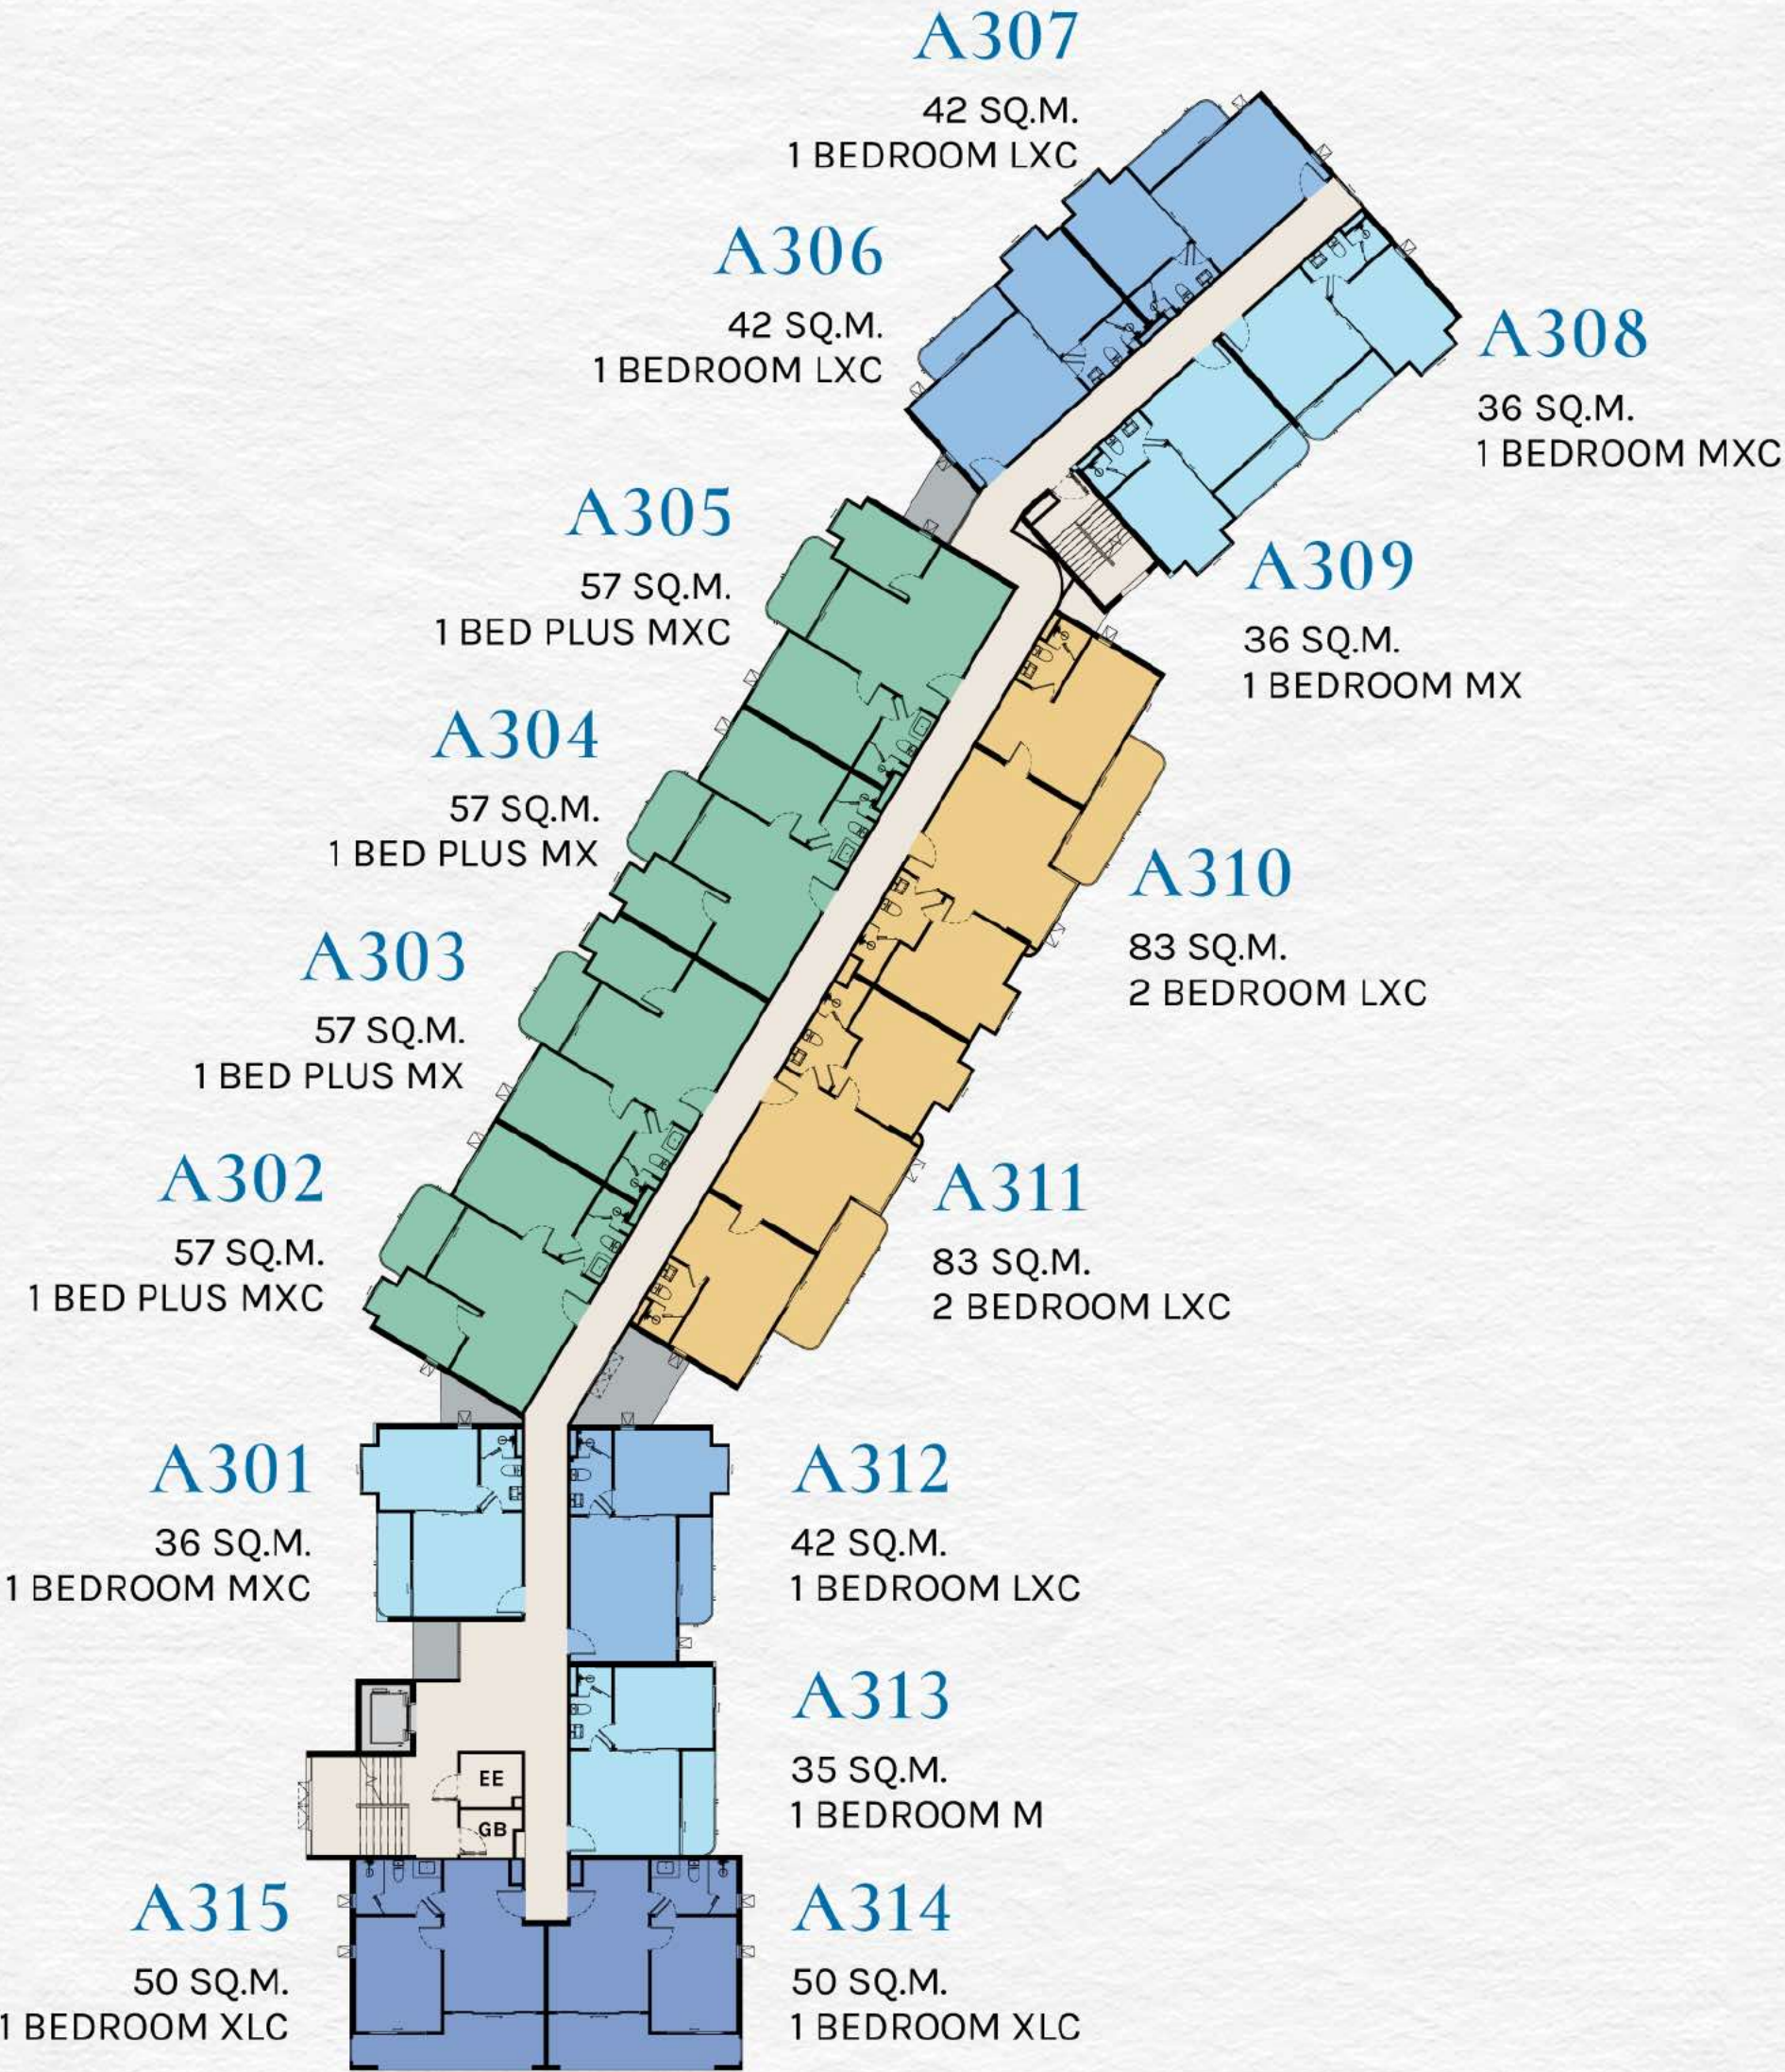


S	M	L	XL	1 BEDROOM
		S	M	1 BEDROOM PLUS
S	M	L	XL	2 BEDROOM

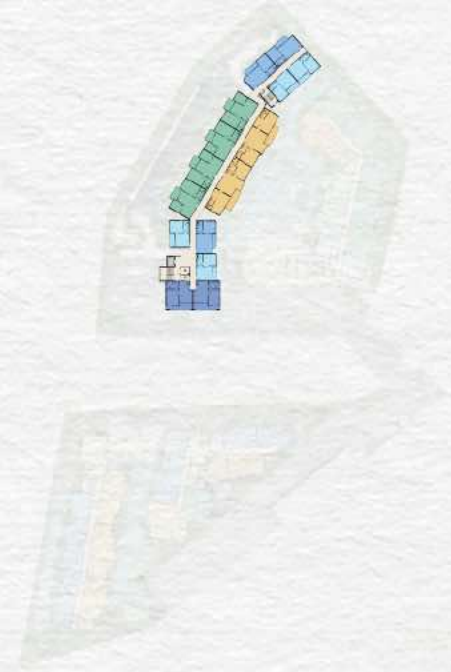

*COMPANY RESERVES THE RIGHT TO AMEND THE TERMS AND CONDITIONS, AT ANY TIME WITHOUT PRIOR NOTICE.

BUILDING A | 4TH FLOOR

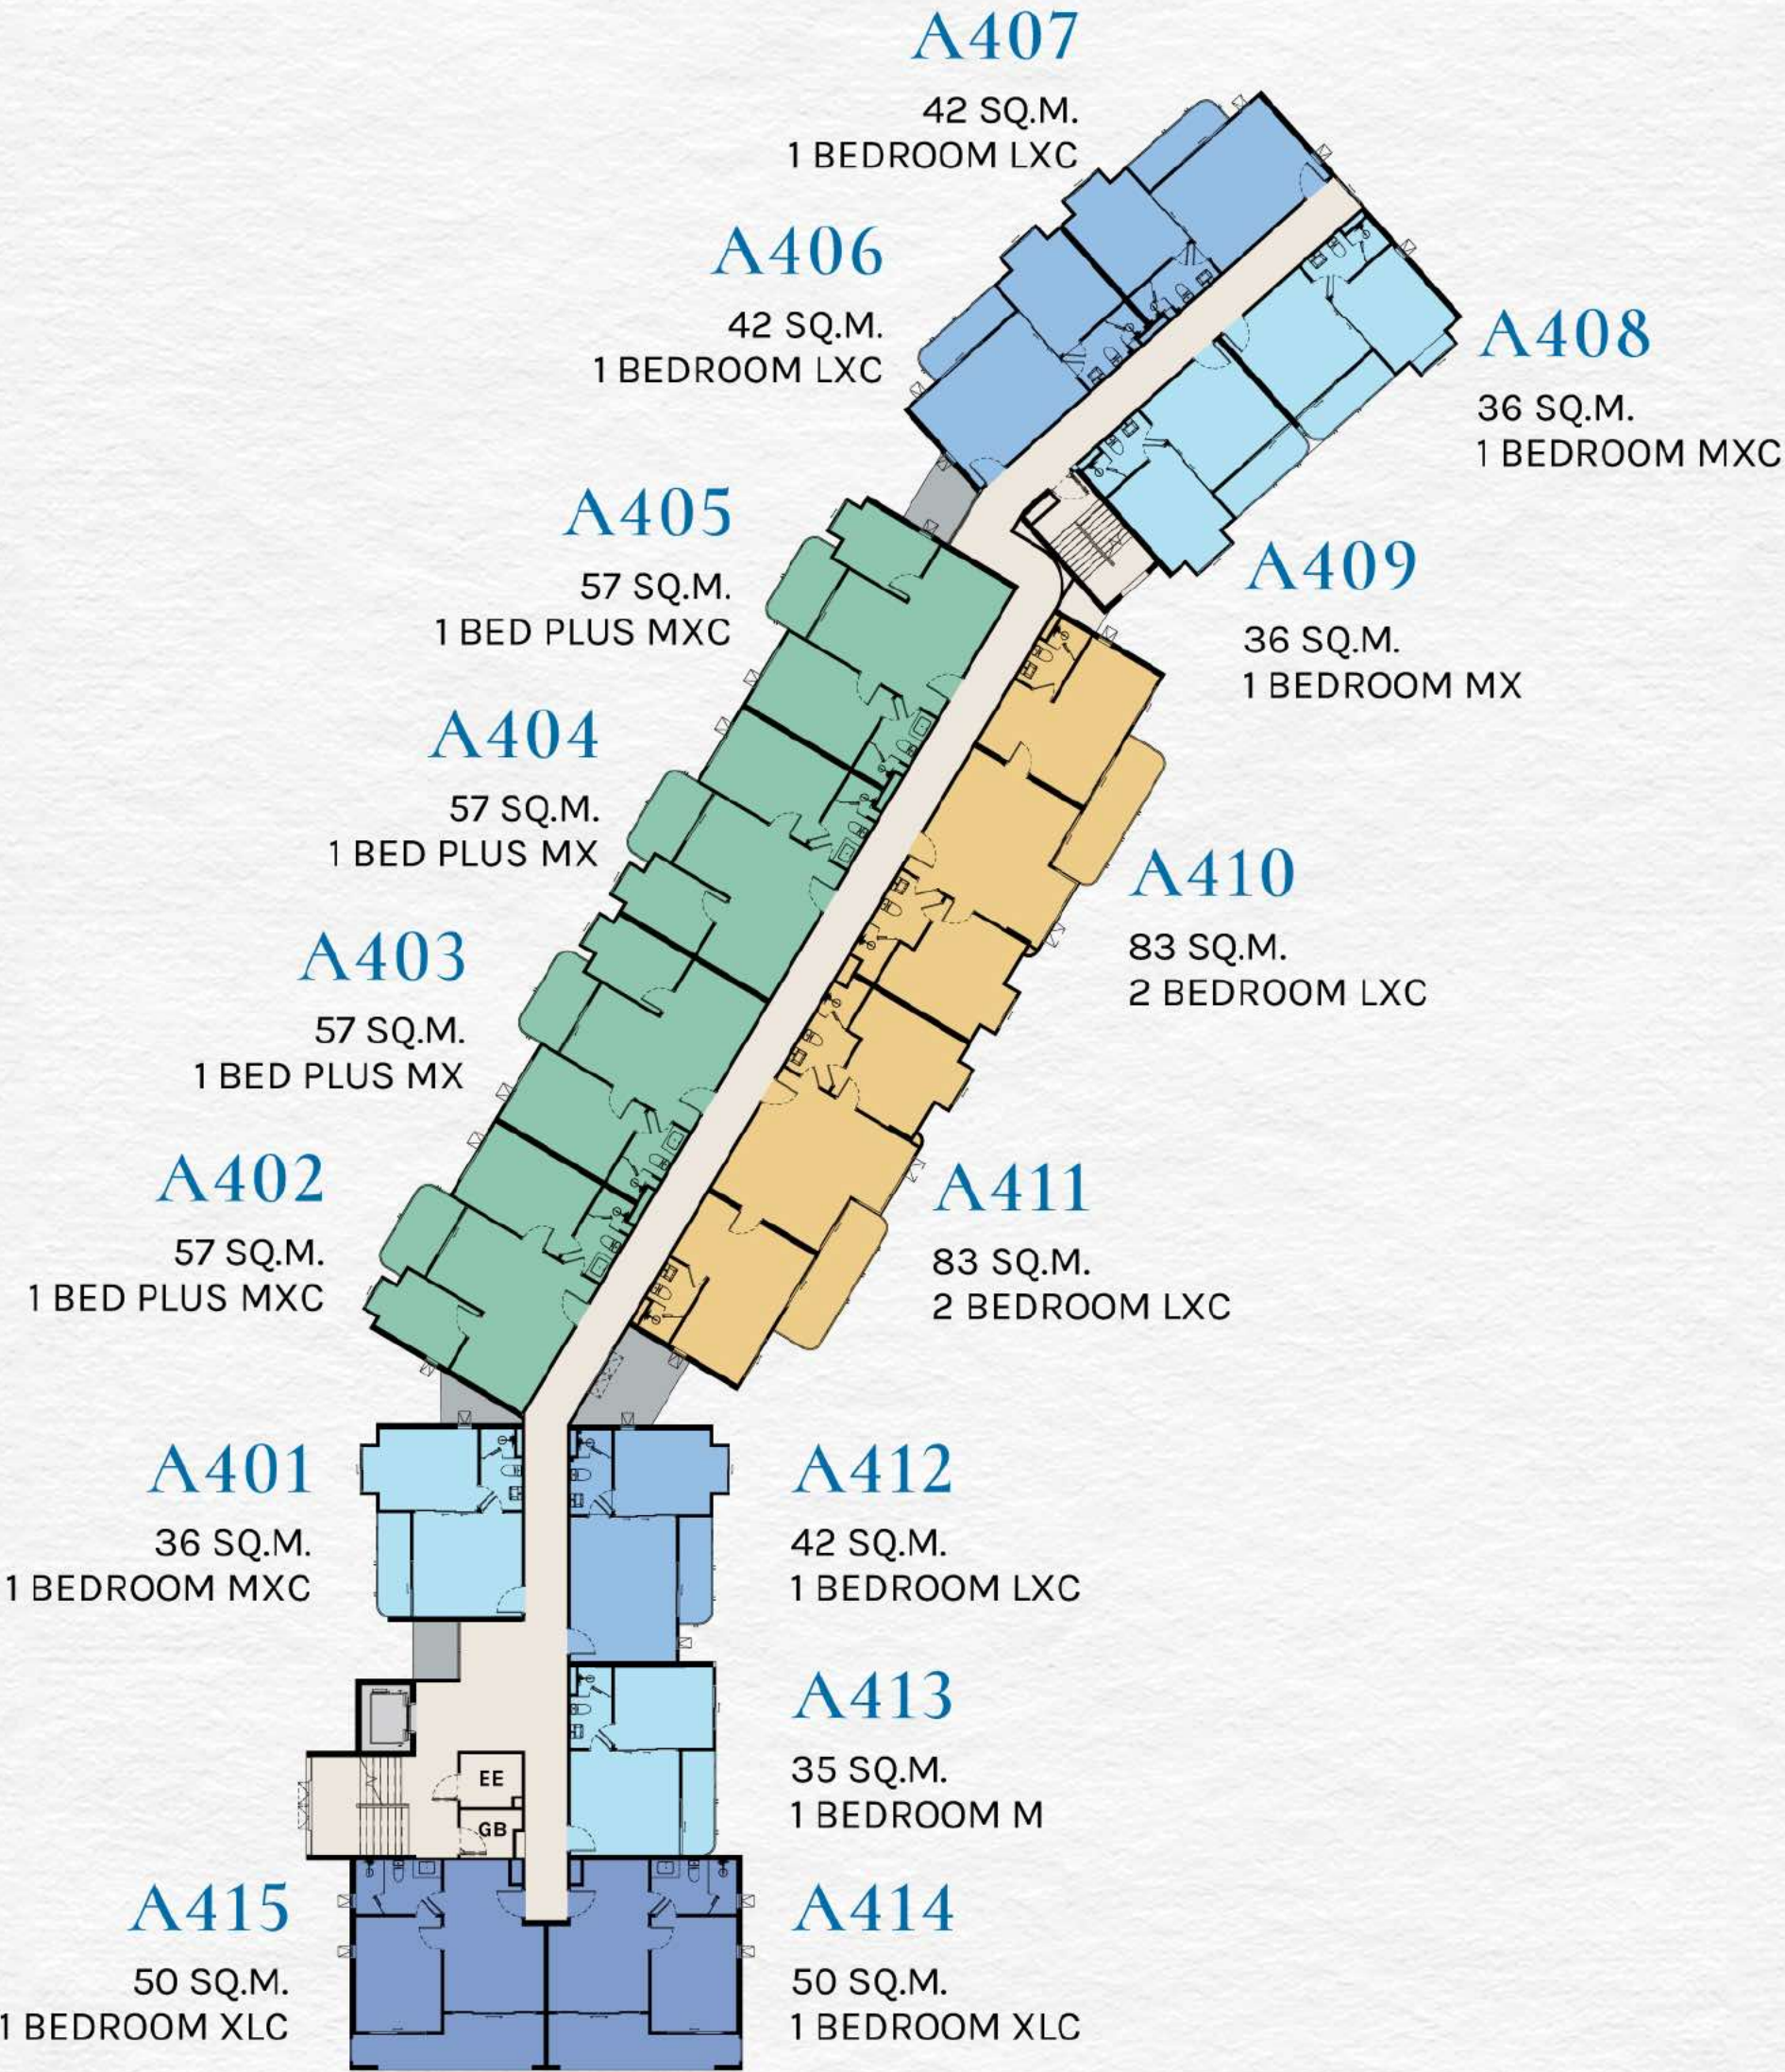

S

M

L

XL

1 BEDROOM

S

M

1 BEDROOM PLUS


S

M

L


XL

2 BEDROOM

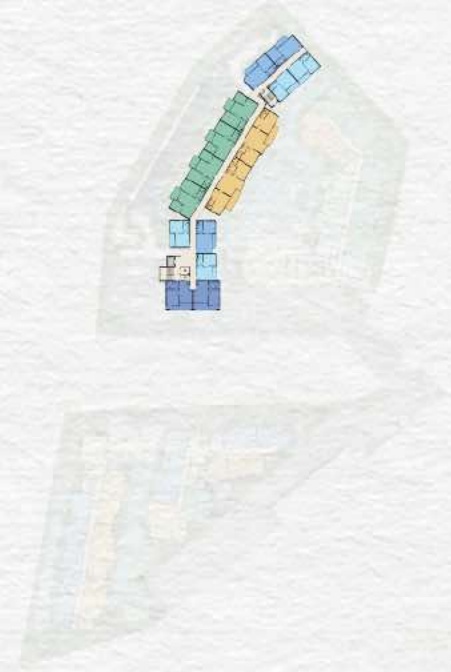

*COMPANY RESERVES THE RIGHT TO AMEND THE TERMS AND CONDITIONS, AT ANY TIME WITHOUT PRIOR NOTICE.

BUILDING A | 5TH FLOOR

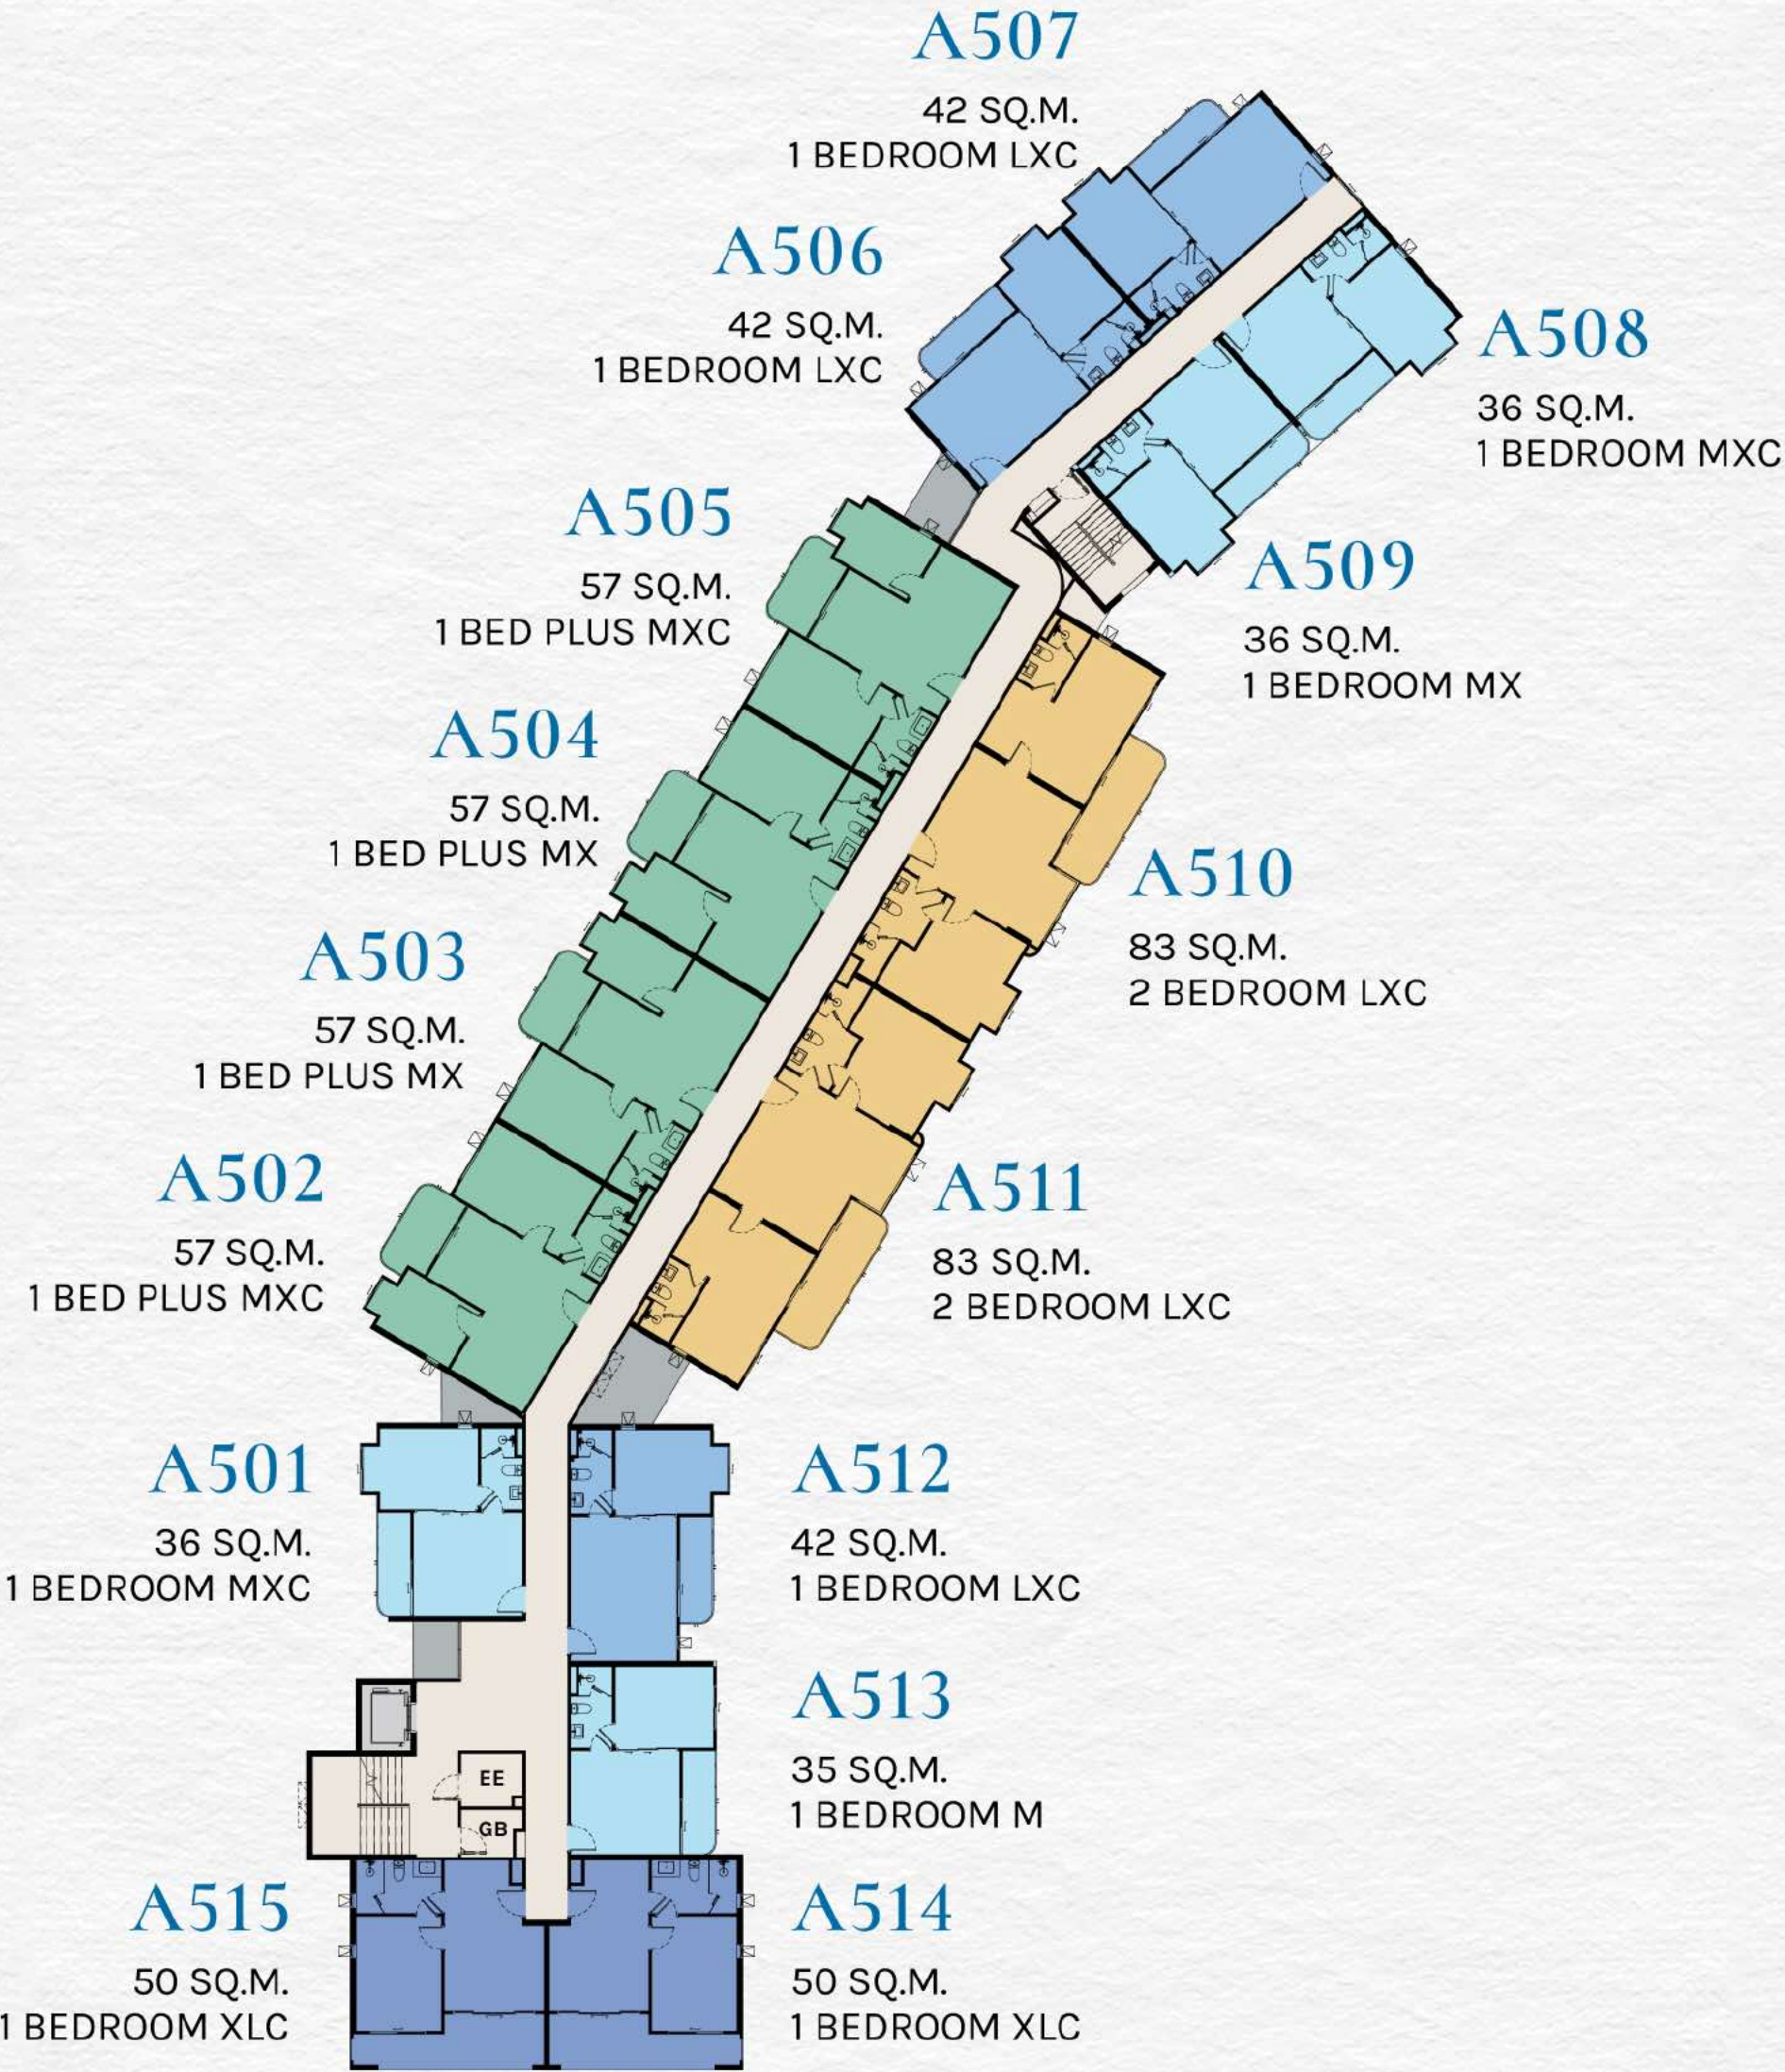

S

M

L

XL

1 BEDROOM

S

M

1 BEDROOM PLUS


S

M

L


XL

2 BEDROOM

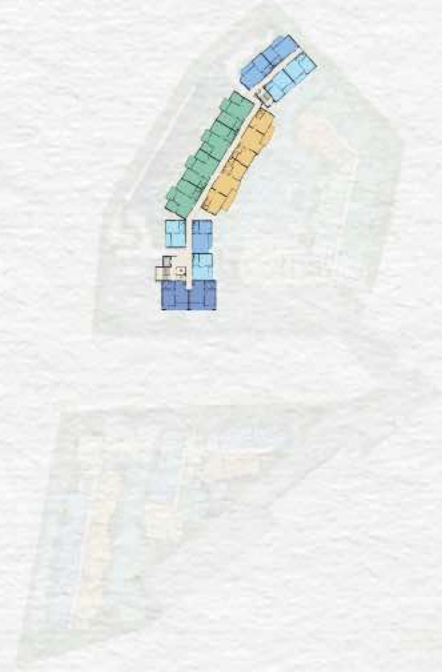


*COMPANY RESERVES THE RIGHT TO AMEND THE TERMS AND CONDITIONS, AT ANY TIME WITHOUT PRIOR NOTICE.

BUILDING B | 1ST FLOOR

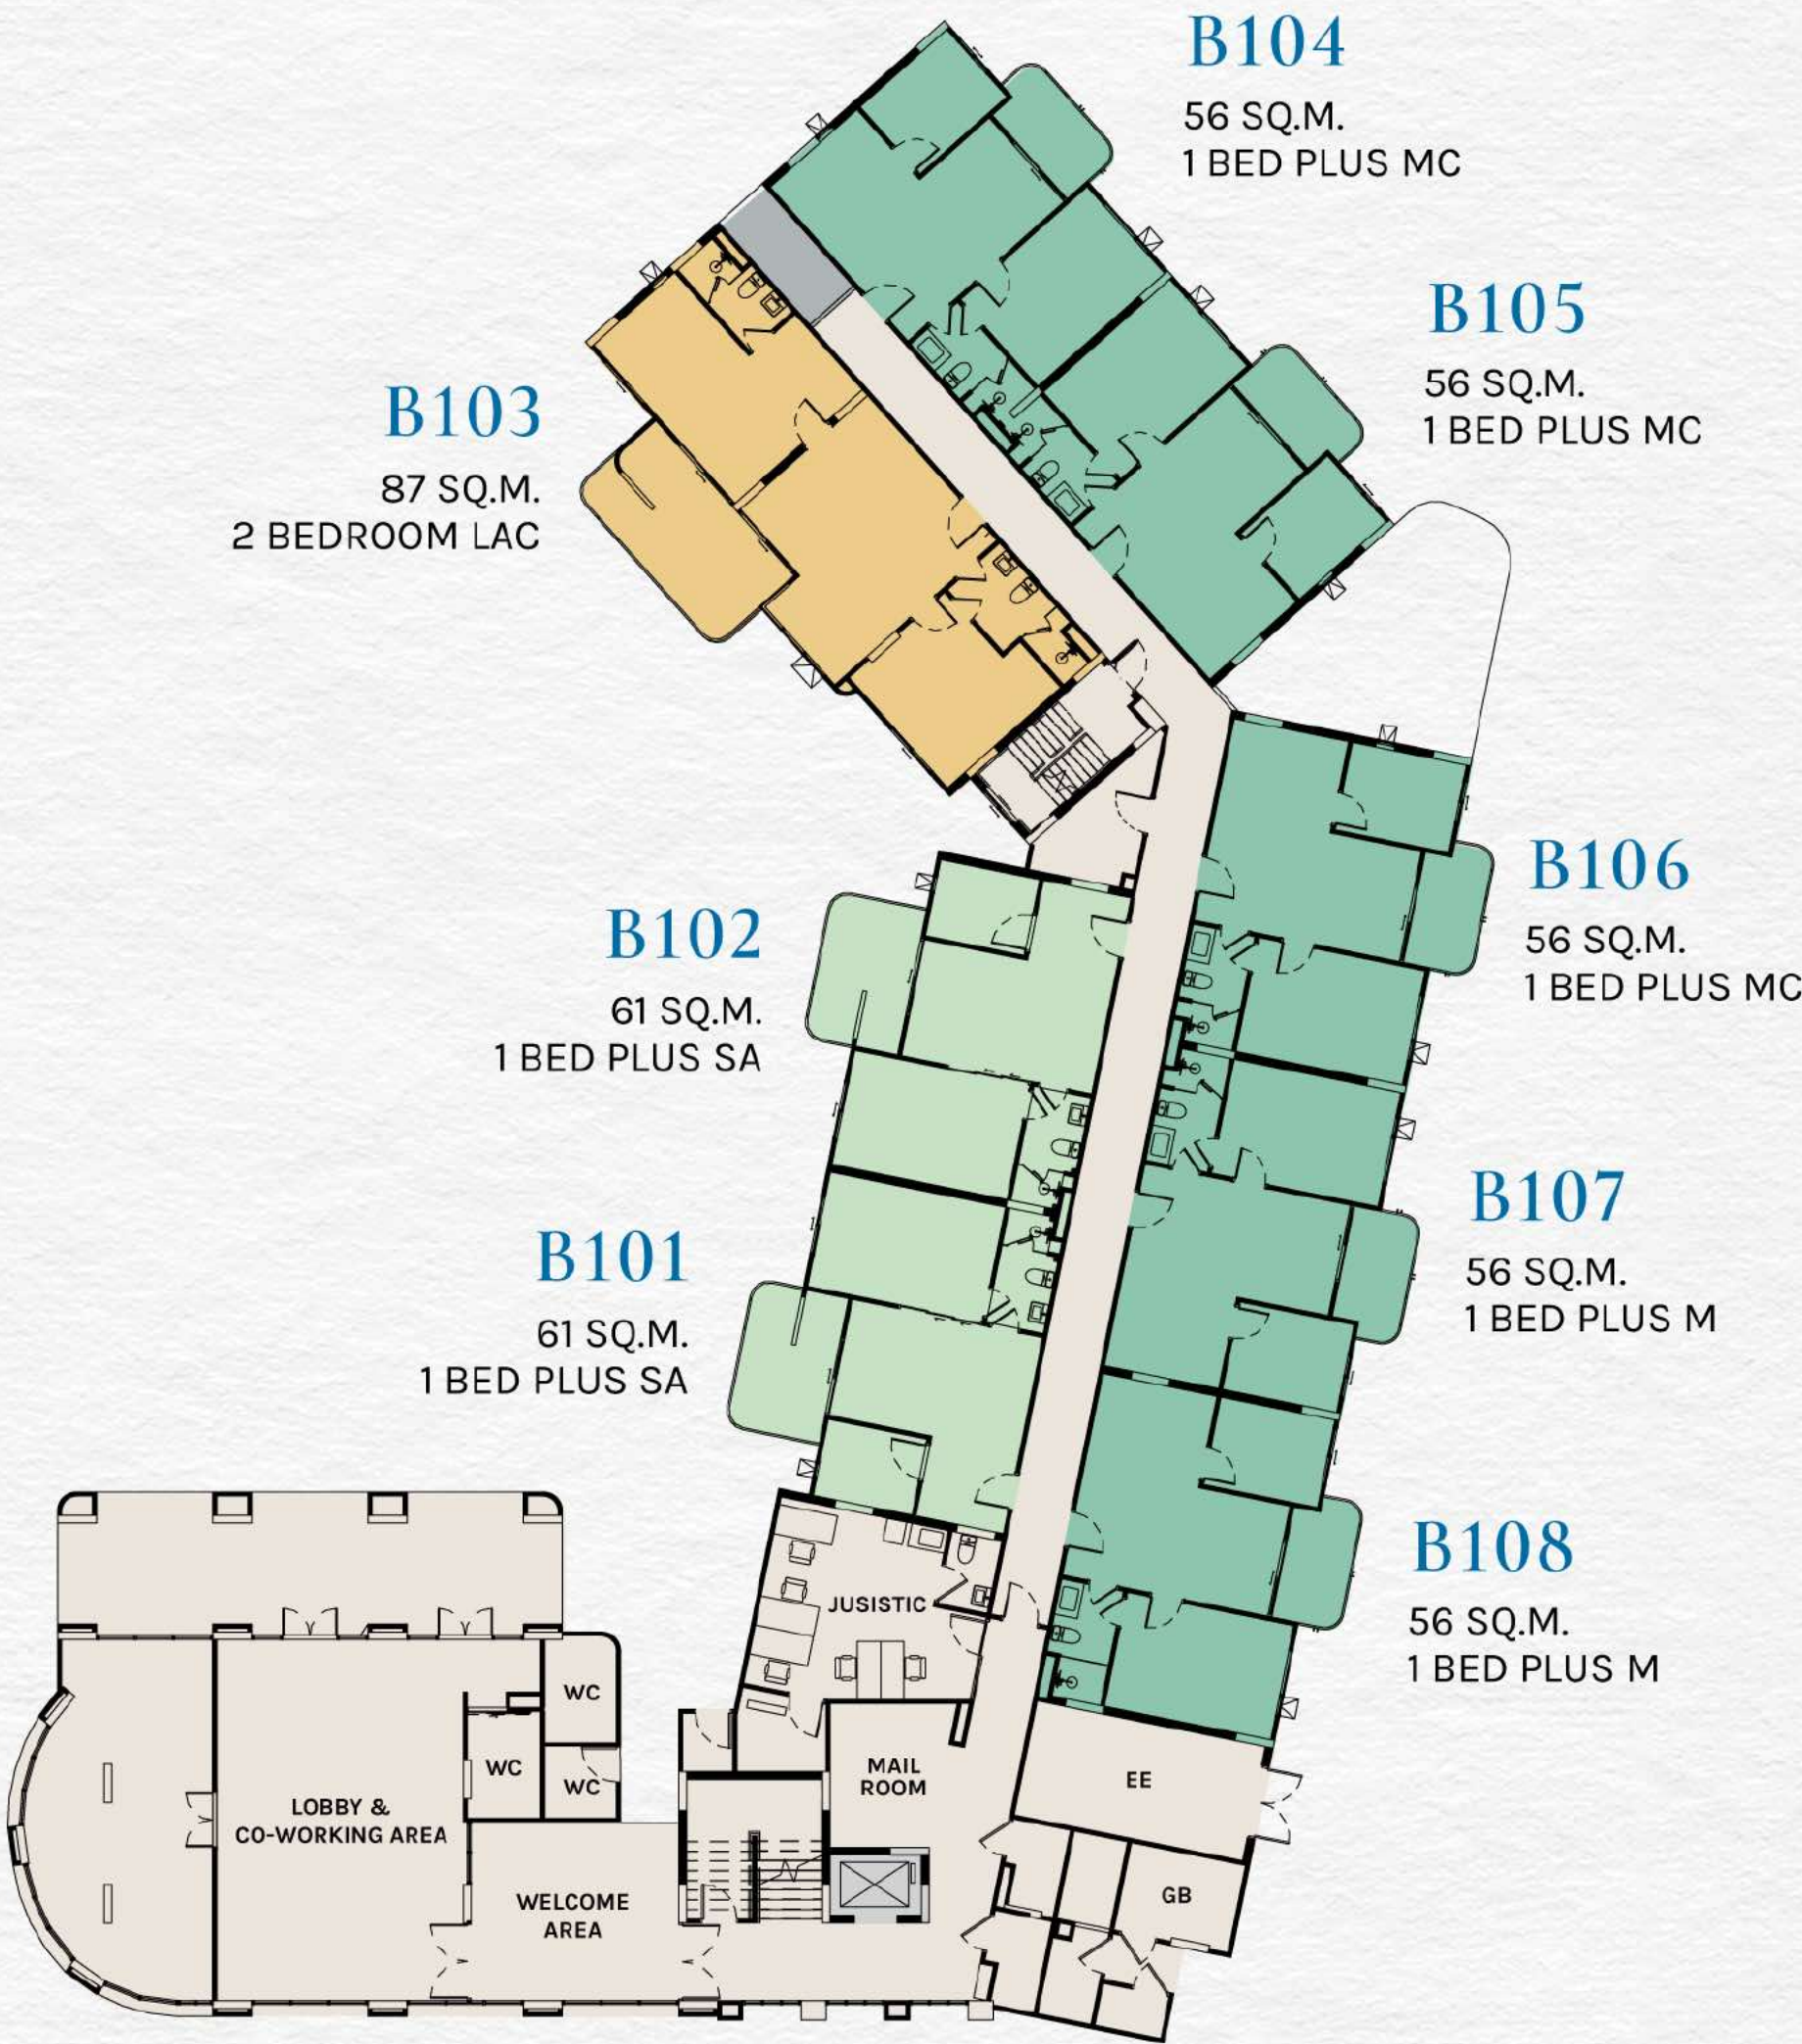

- | | | | | |
|---|---|---|----|----------------|
| S | M | L | XL | 1 BEDROOM |
| | | S | M | 1 BEDROOM PLUS |
| S | M | L | XL | 2 BEDROOM |

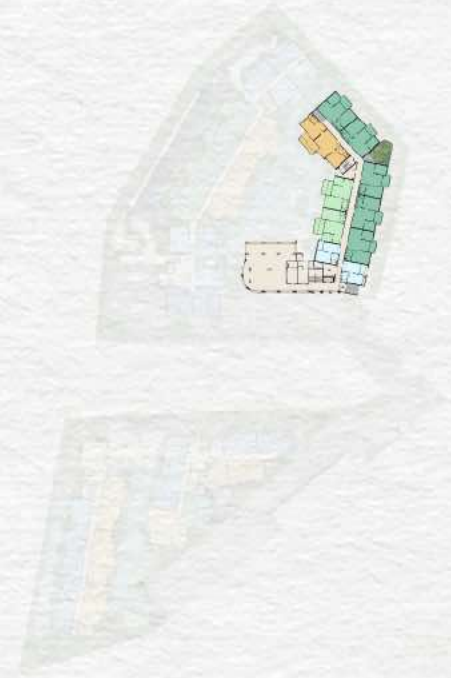


*COMPANY RESERVES THE RIGHT TO AMEND THE TERMS AND CONDITIONS, AT ANY TIME WITHOUT PRIOR NOTICE.

BUILDING B | 2ND FLOOR




S	M	L	XL	1 BEDROOM
		S	M	1 BEDROOM PLUS
S	M	L	XL	2 BEDROOM

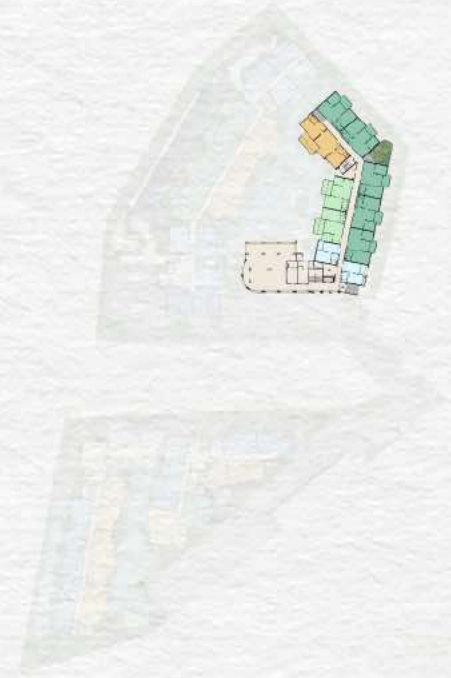

*COMPANY RESERVES THE RIGHT TO AMEND THE TERMS AND CONDITIONS, AT ANY TIME WITHOUT PRIOR NOTICE.

BUILDING B | 3RD FLOOR

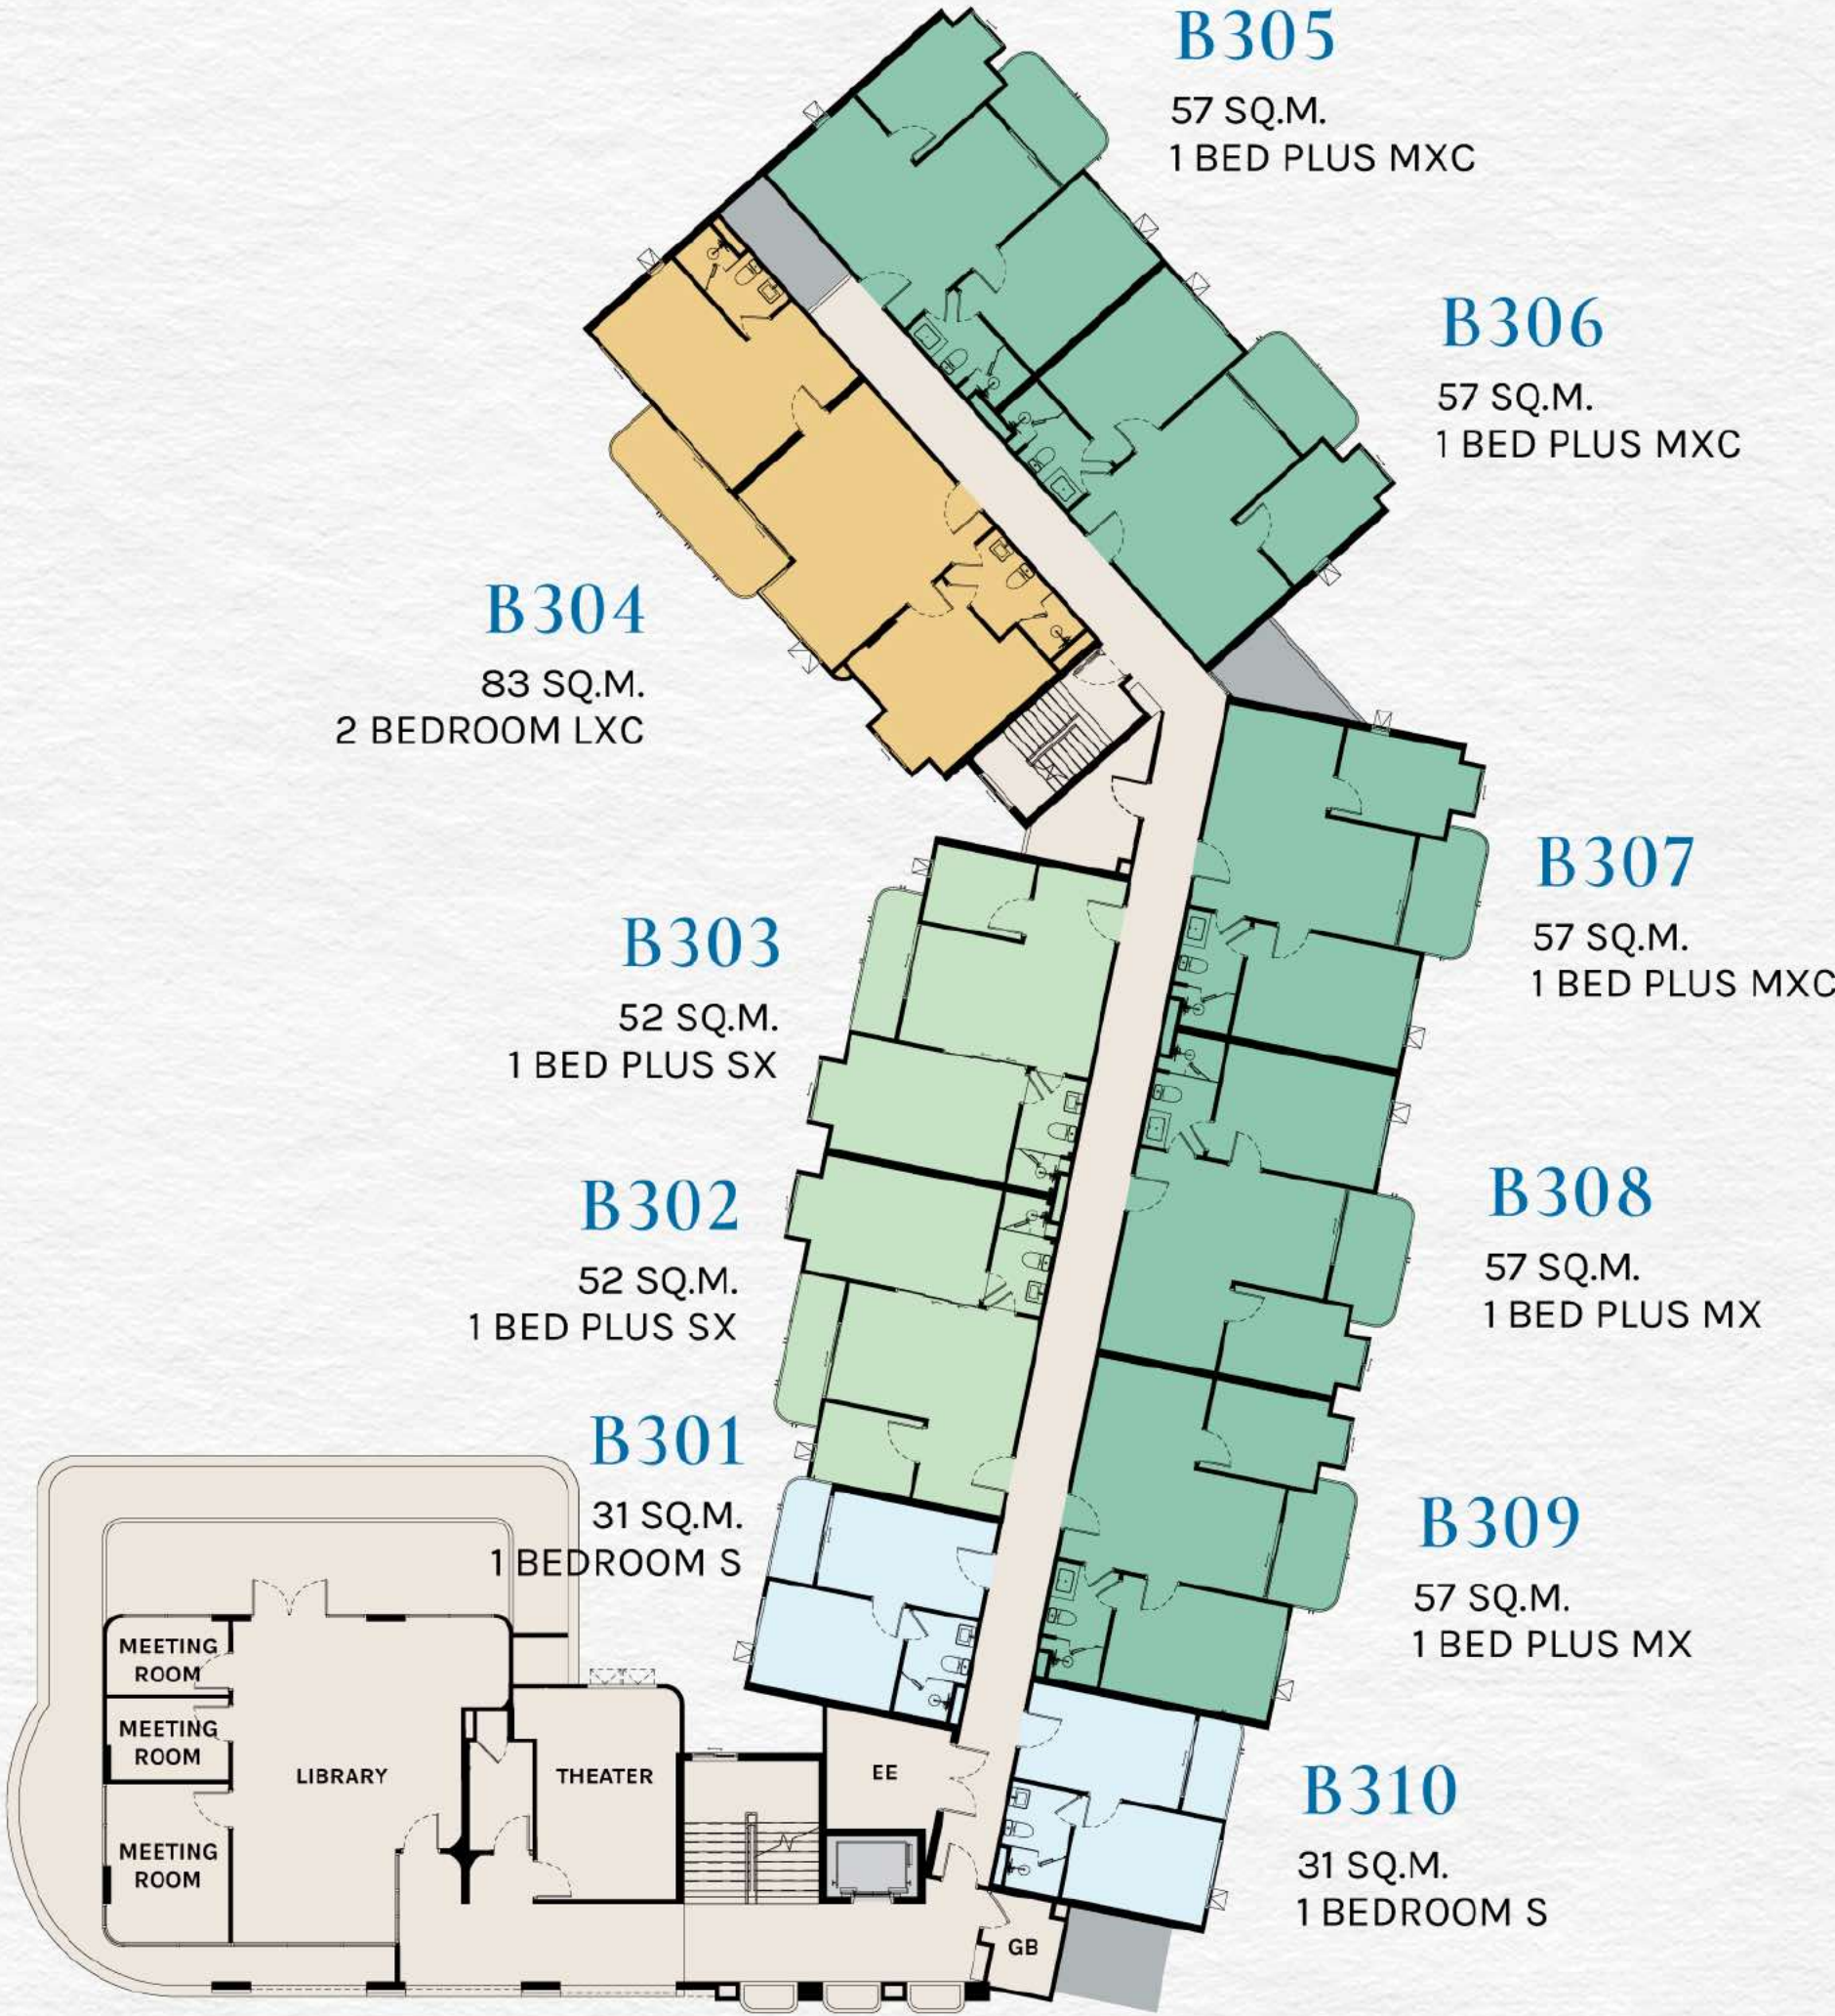

S

M

L

XL

1 BEDROOM

S

M

1 BEDROOM PLUS

S


M

L

XL

2 BEDROOM

*COMPANY RESERVES THE RIGHT TO AMEND THE TERMS AND CONDITIONS, AT ANY TIME WITHOUT PRIOR NOTICE.

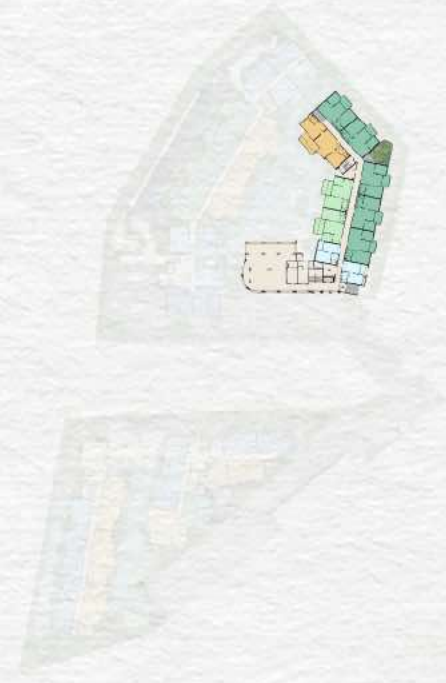

BUILDING B | 4TH FLOOR



- S

M

L

XL

1 BEDROOM
- S

M



1 BEDROOM PLUS
- S

M

L

XL

2 BEDROOM

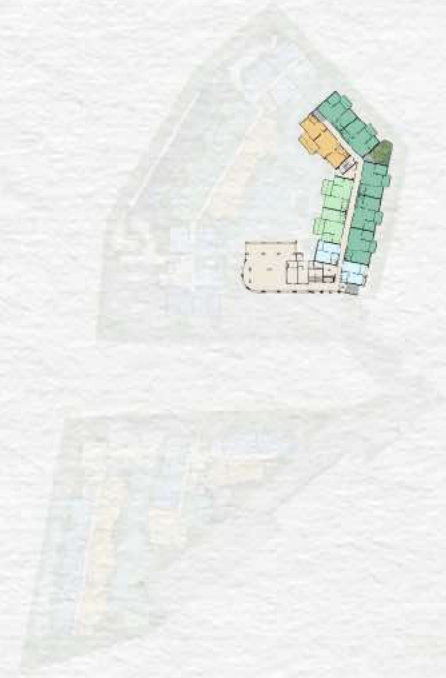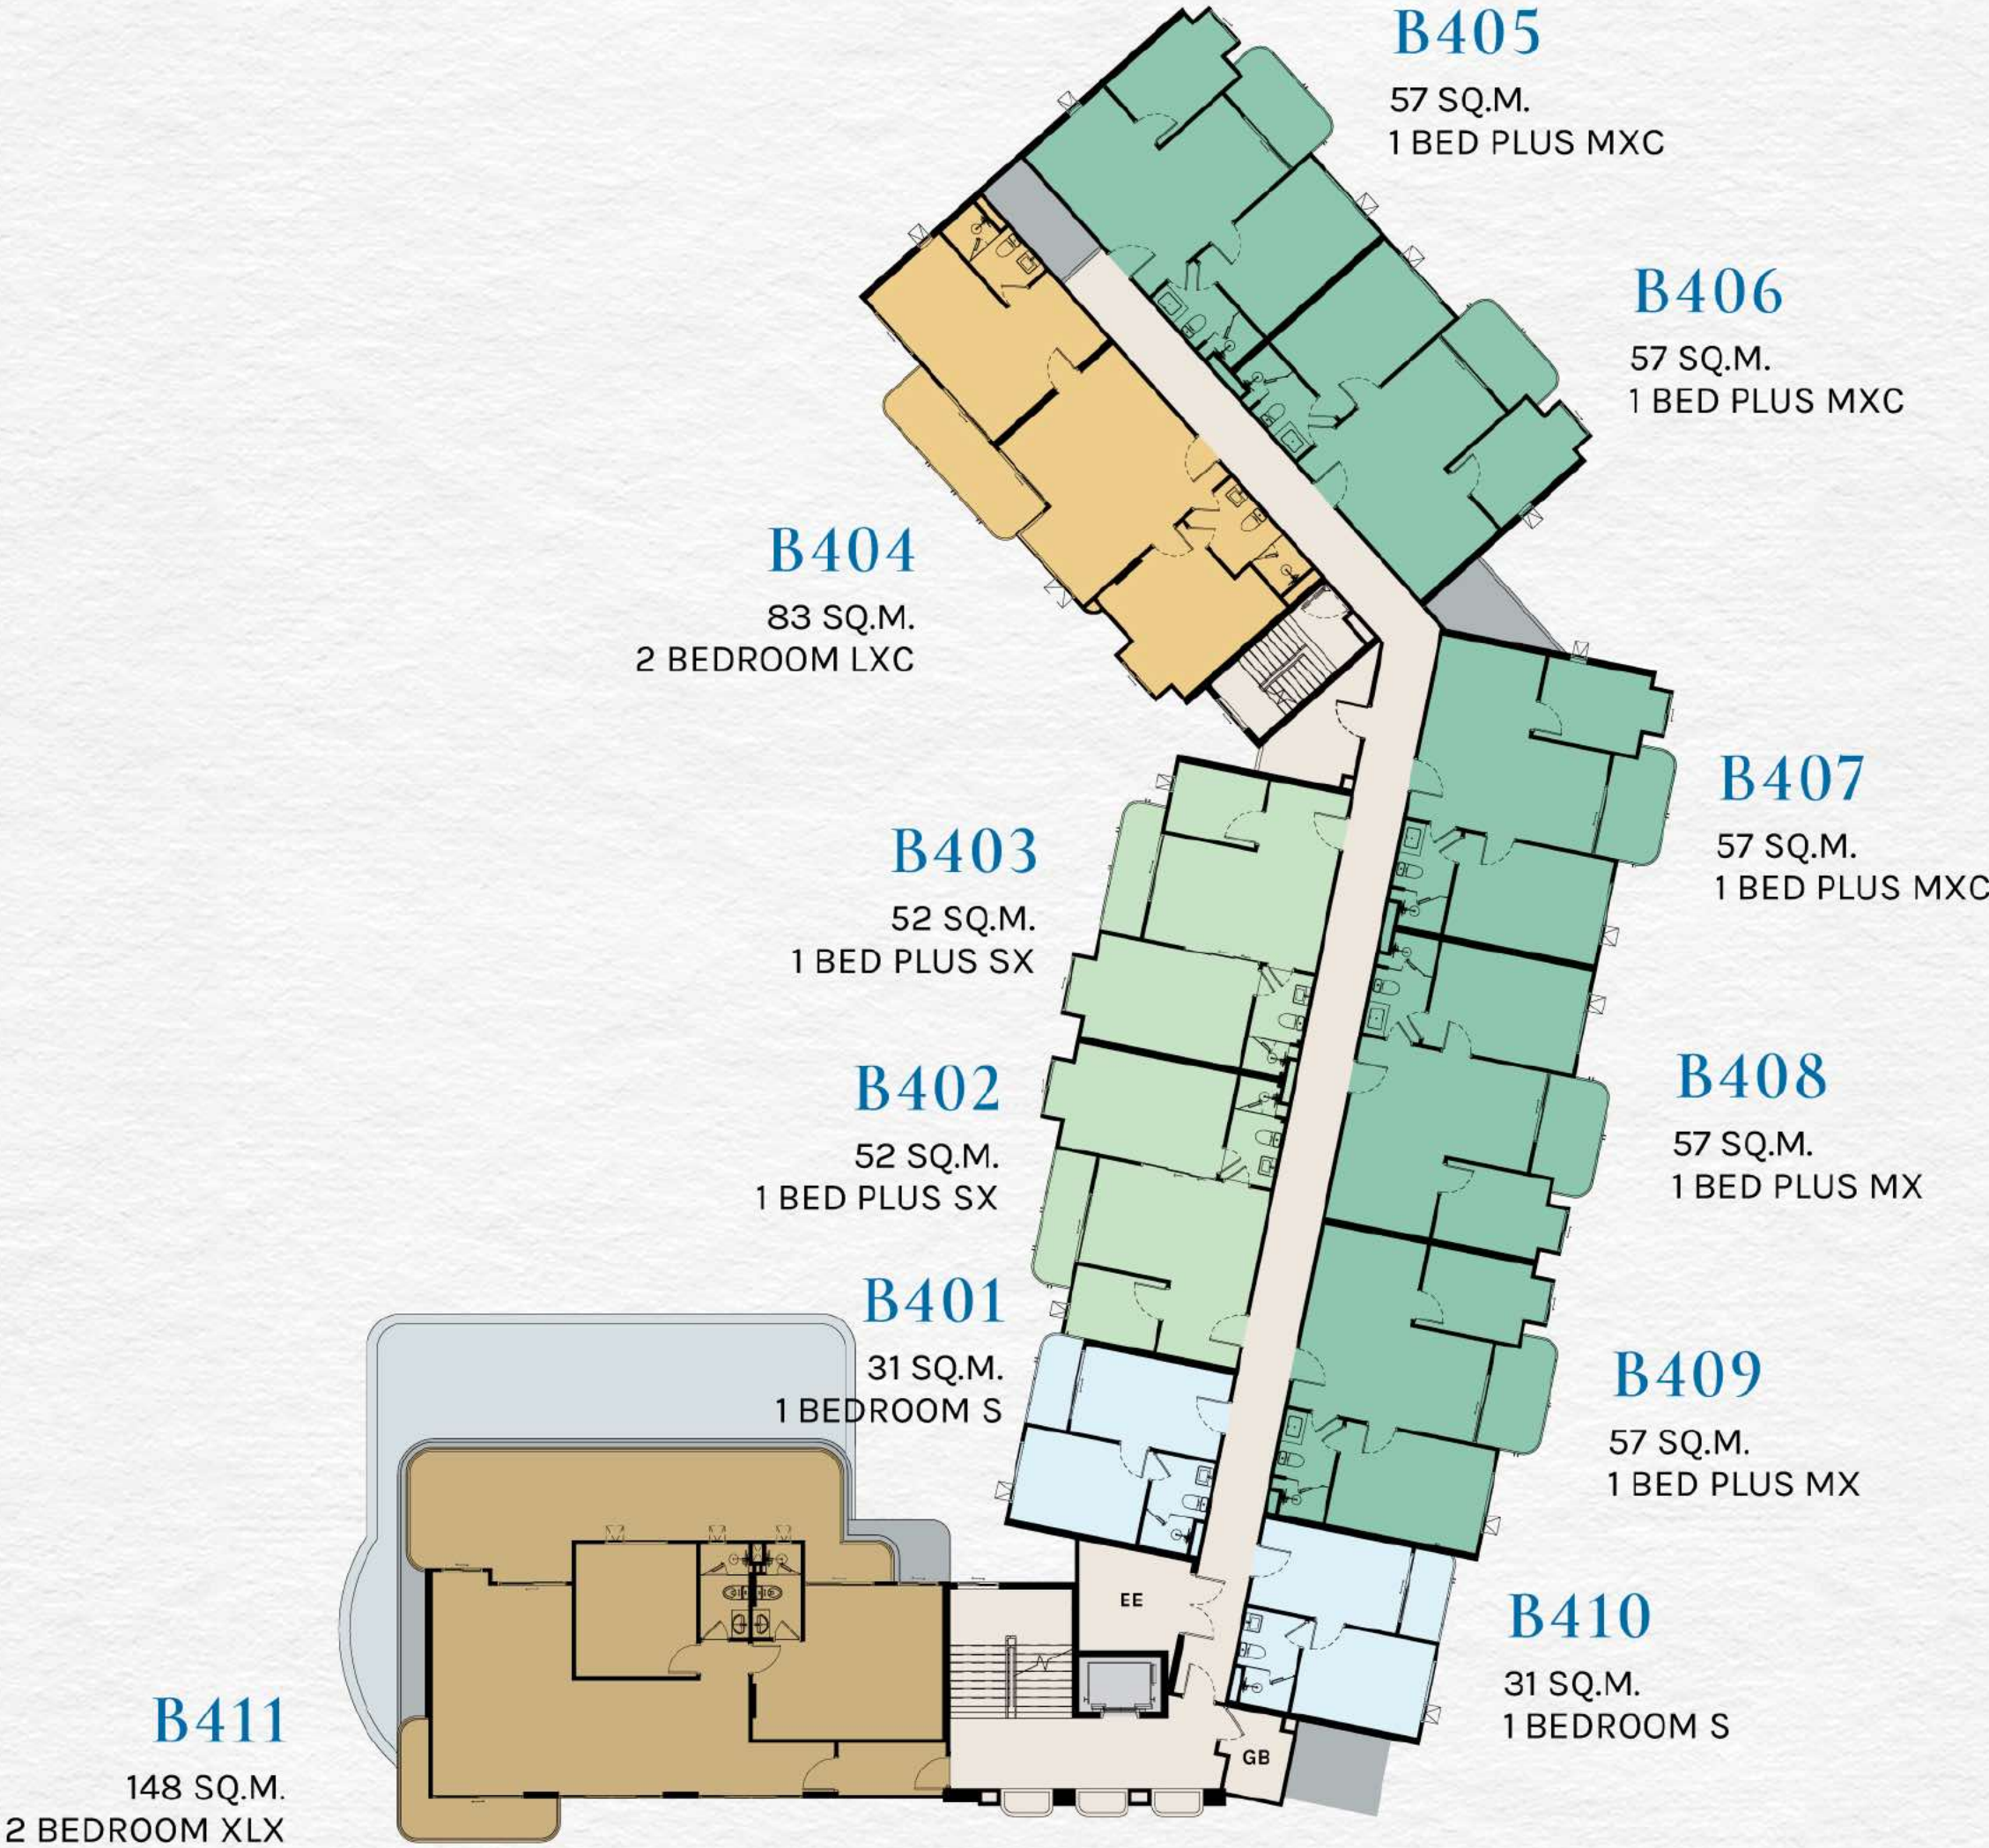

*COMPANY RESERVES THE RIGHT TO AMEND THE TERMS AND CONDITIONS, AT ANY TIME WITHOUT PRIOR NOTICE.

BUILDING B | 5TH FLOOR



S

M

L

XL

1 BEDROOM

S

M

1 BEDROOM PLUS



S

M

L


XL

2 BEDROOM

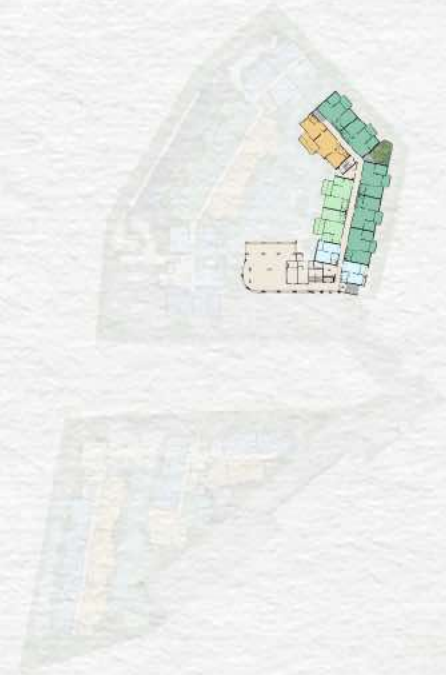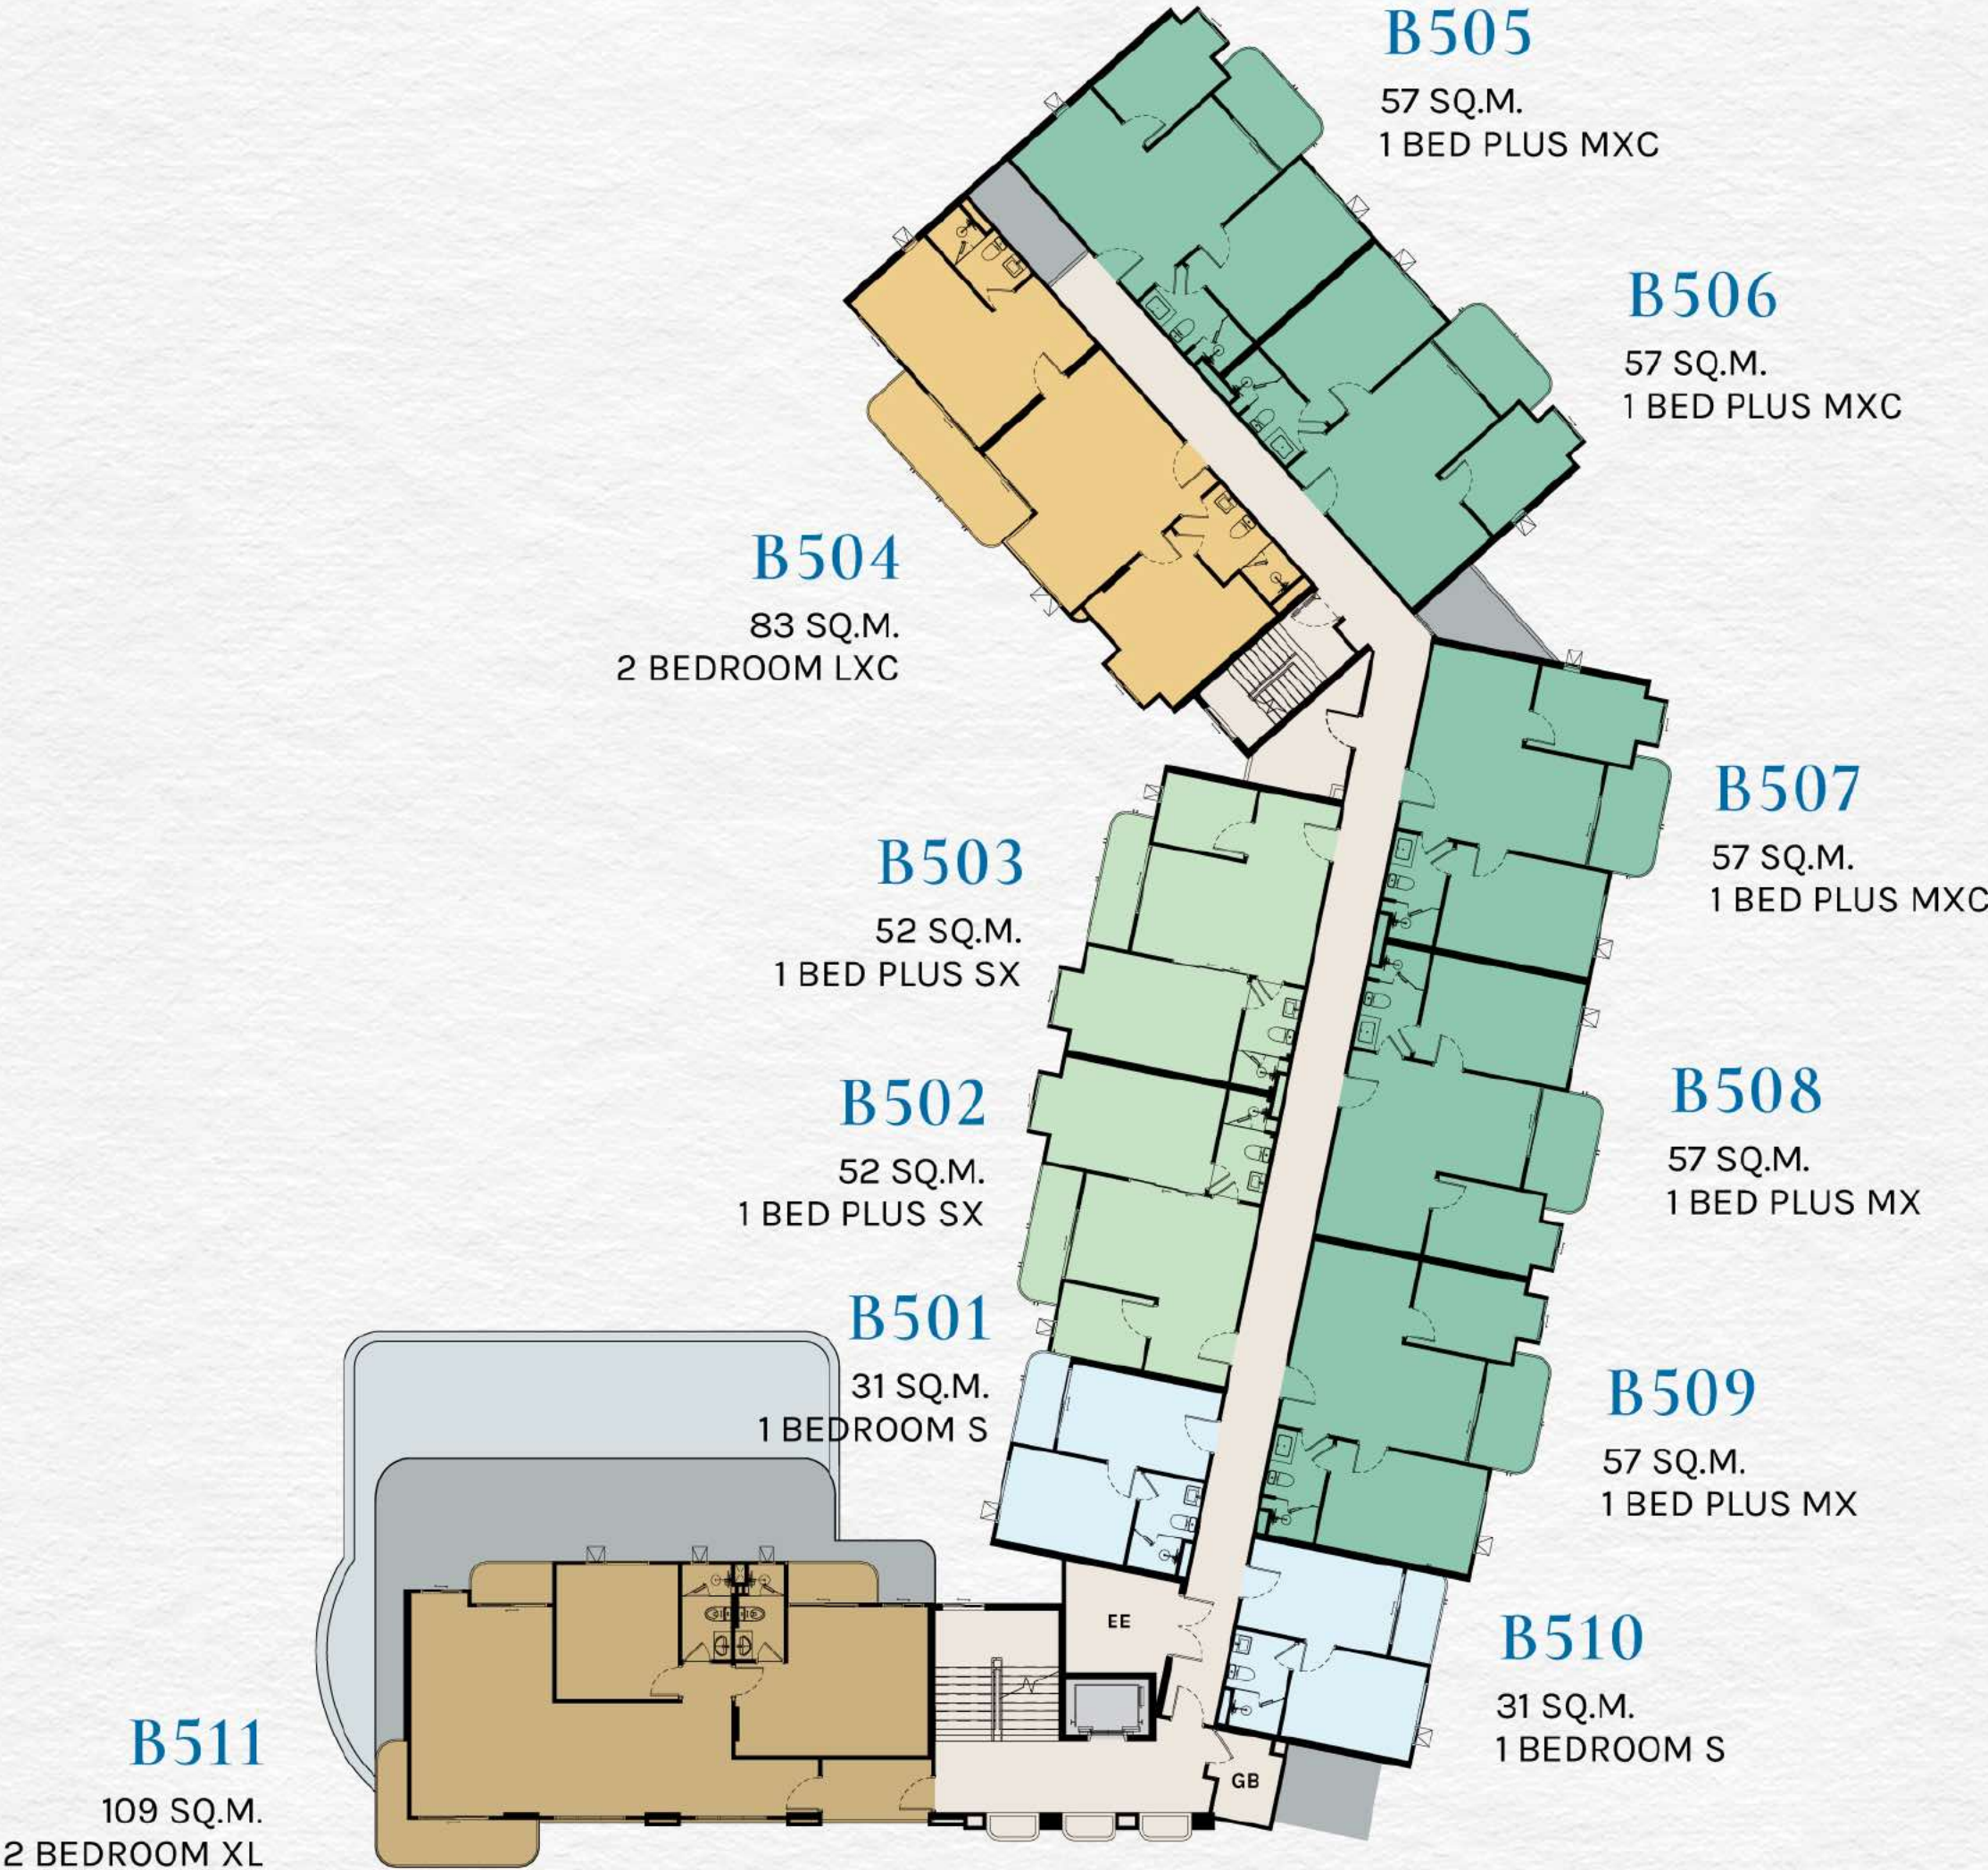


*COMPANY RESERVES THE RIGHT TO AMEND THE TERMS AND CONDITIONS, AT ANY TIME WITHOUT PRIOR NOTICE.

BUILDING C | 1ST FLOOR

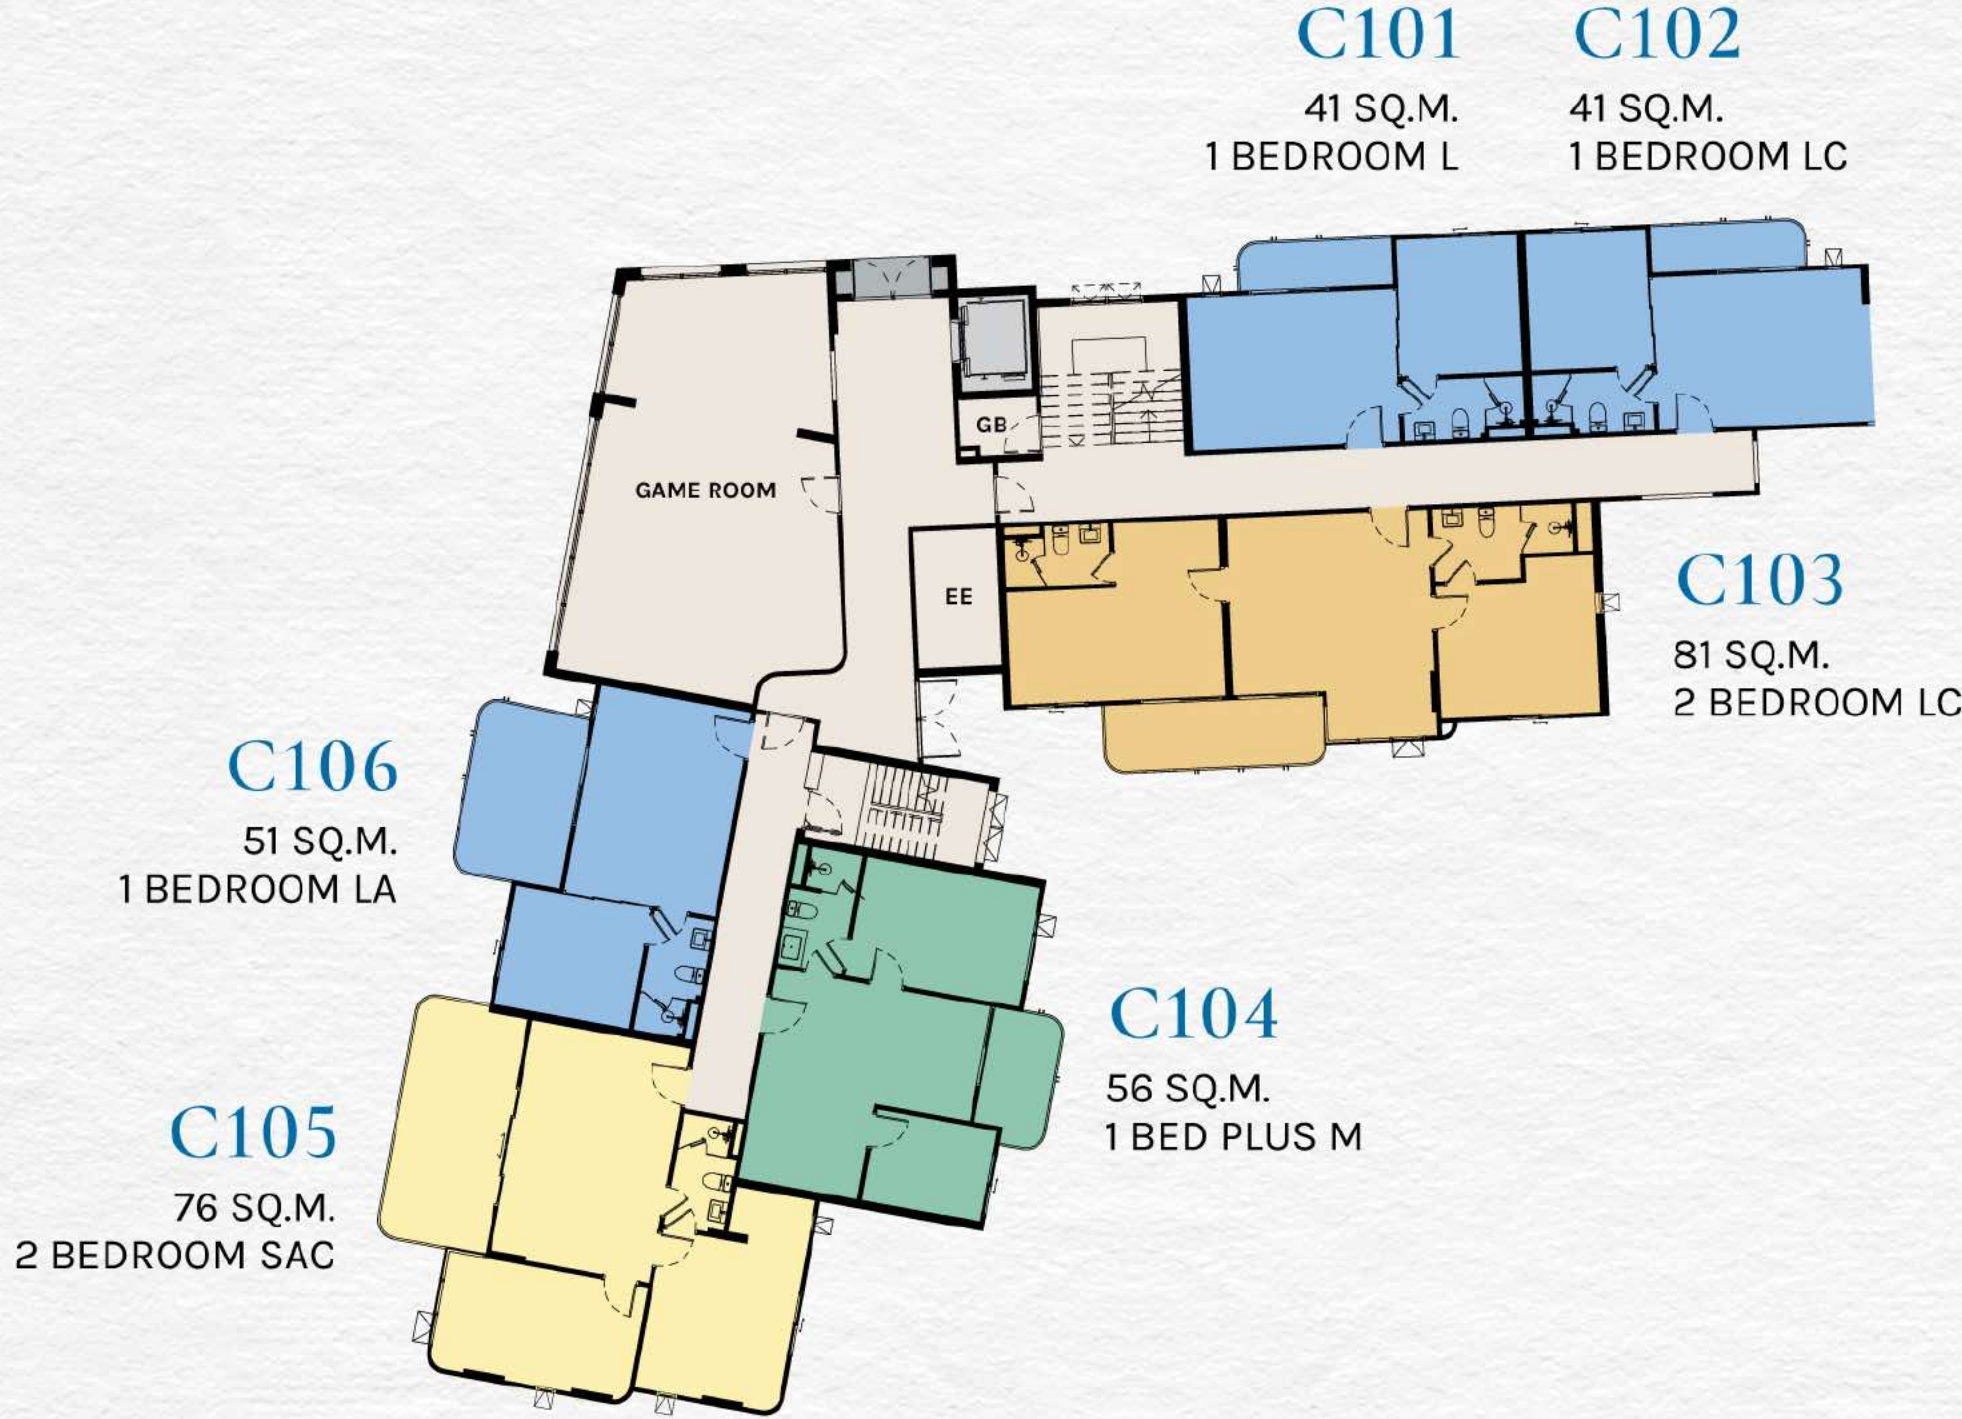


S	M	L	XL	1 BEDROOM
		S	M	1 BEDROOM PLUS
S	M	L	XL	2 BEDROOM

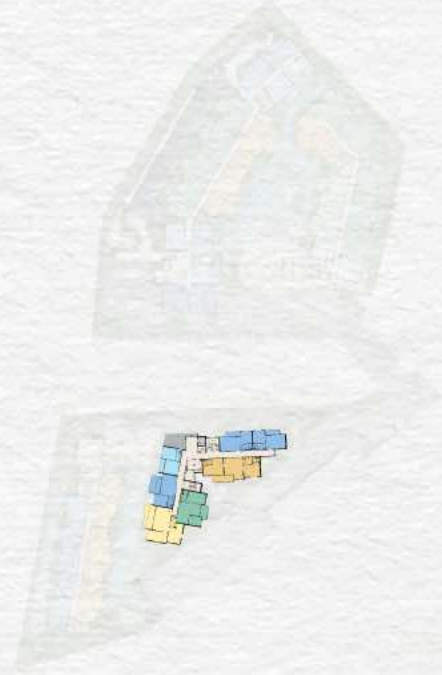


*COMPANY RESERVES THE RIGHT TO AMEND THE TERMS AND CONDITIONS, AT ANY TIME WITHOUT PRIOR NOTICE.

BUILDING C | 2ND FLOOR

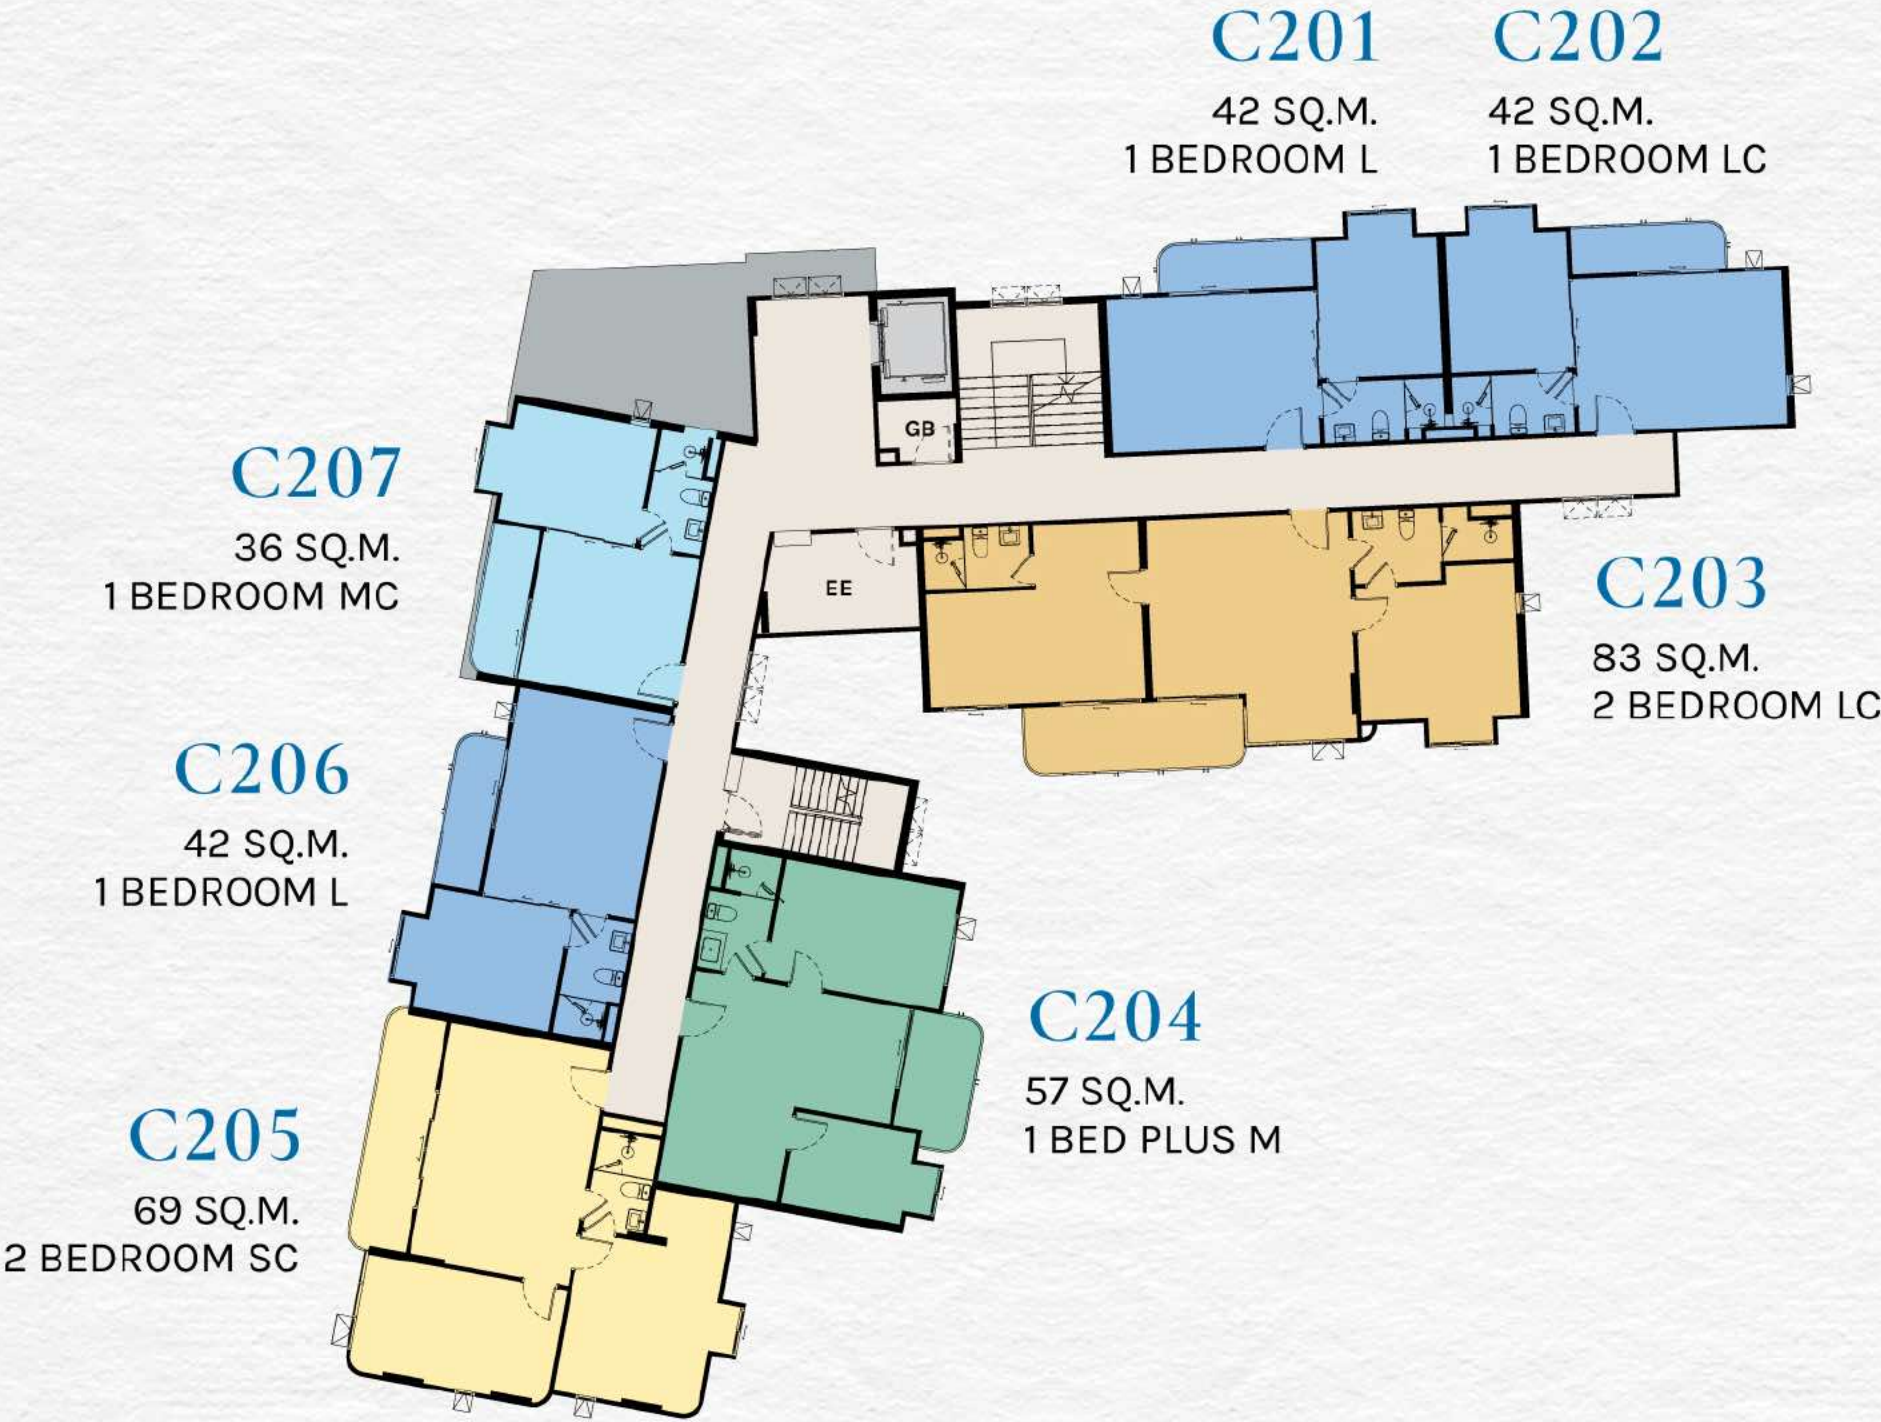


S	M	L	XL	1 BEDROOM
		S	M	1 BEDROOM PLUS
S	M	L	XL	2 BEDROOM

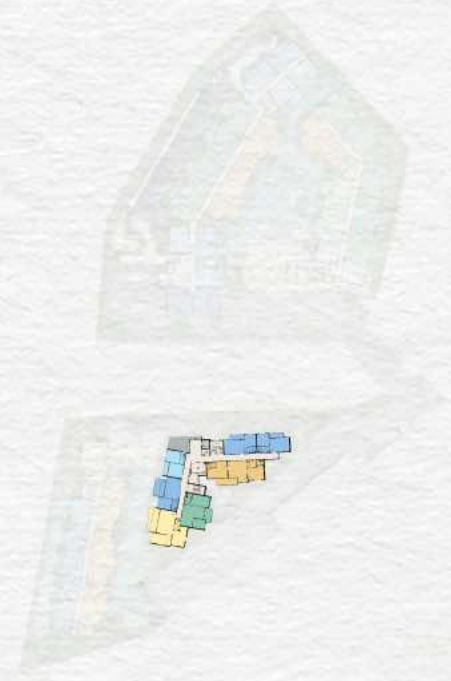


*COMPANY RESERVES THE RIGHT TO AMEND THE TERMS AND CONDITIONS, AT ANY TIME WITHOUT PRIOR NOTICE.

BUILDING C | 3RD FLOOR

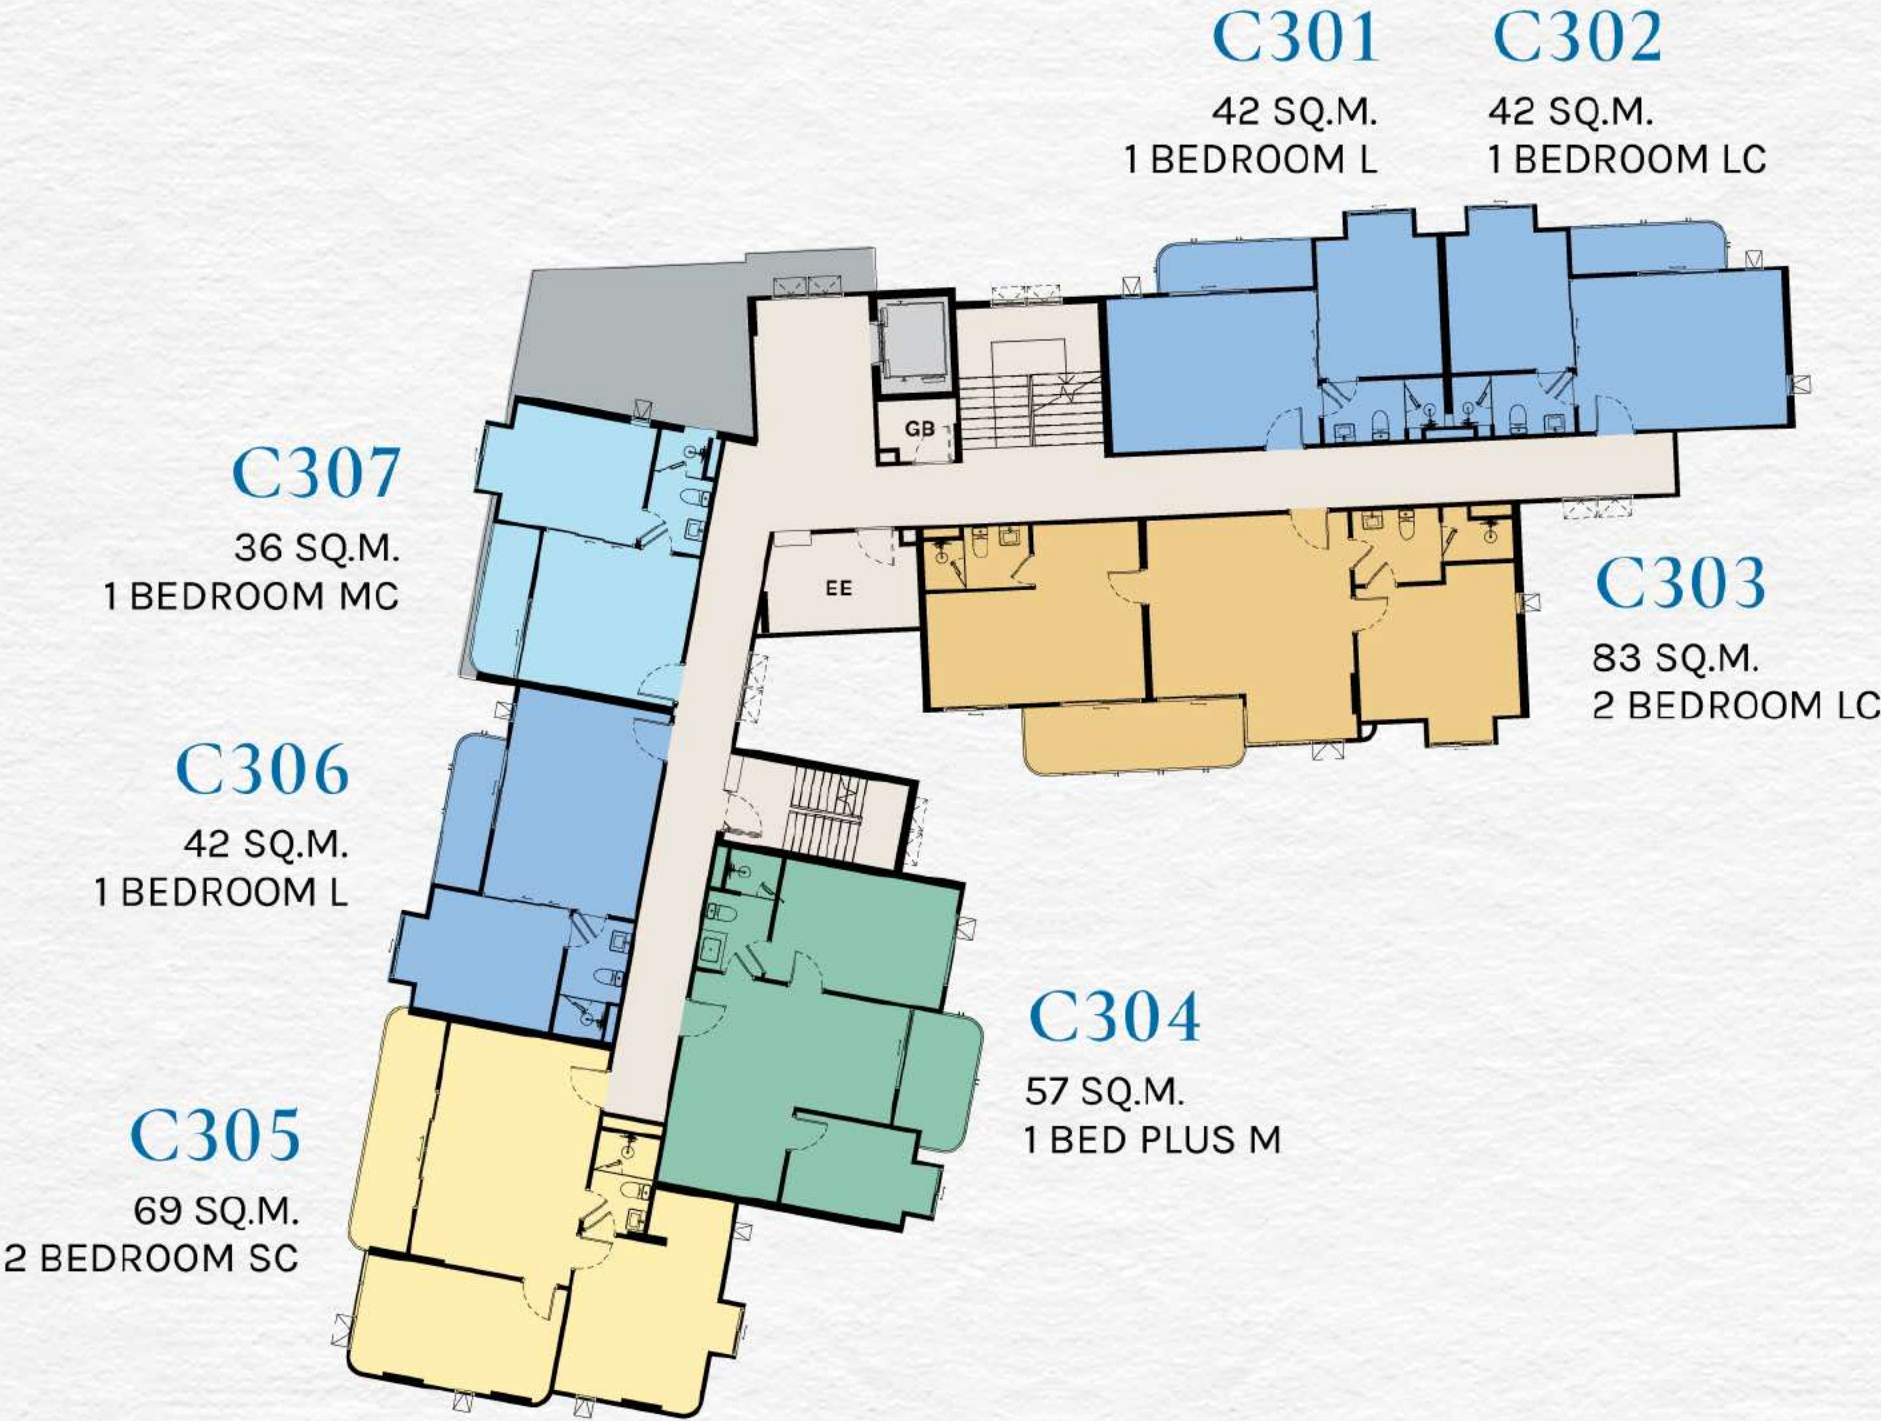


S	M	L	XL	1 BEDROOM
		S	M	1 BEDROOM PLUS
S	M	L	XL	2 BEDROOM

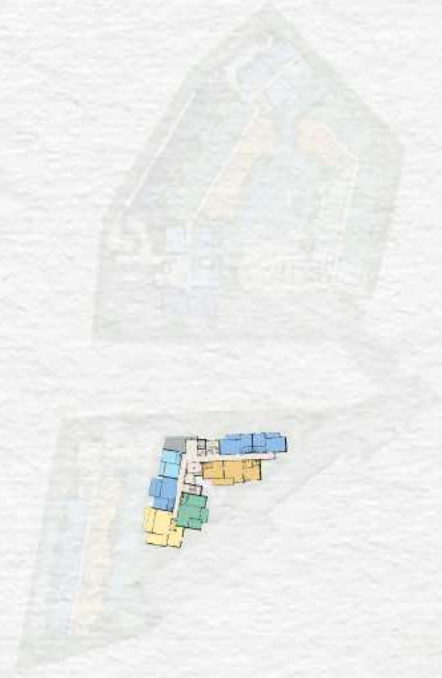


*COMPANY RESERVES THE RIGHT TO AMEND THE TERMS AND CONDITIONS, AT ANY TIME WITHOUT PRIOR NOTICE.

BUILDING C | 4TH FLOOR

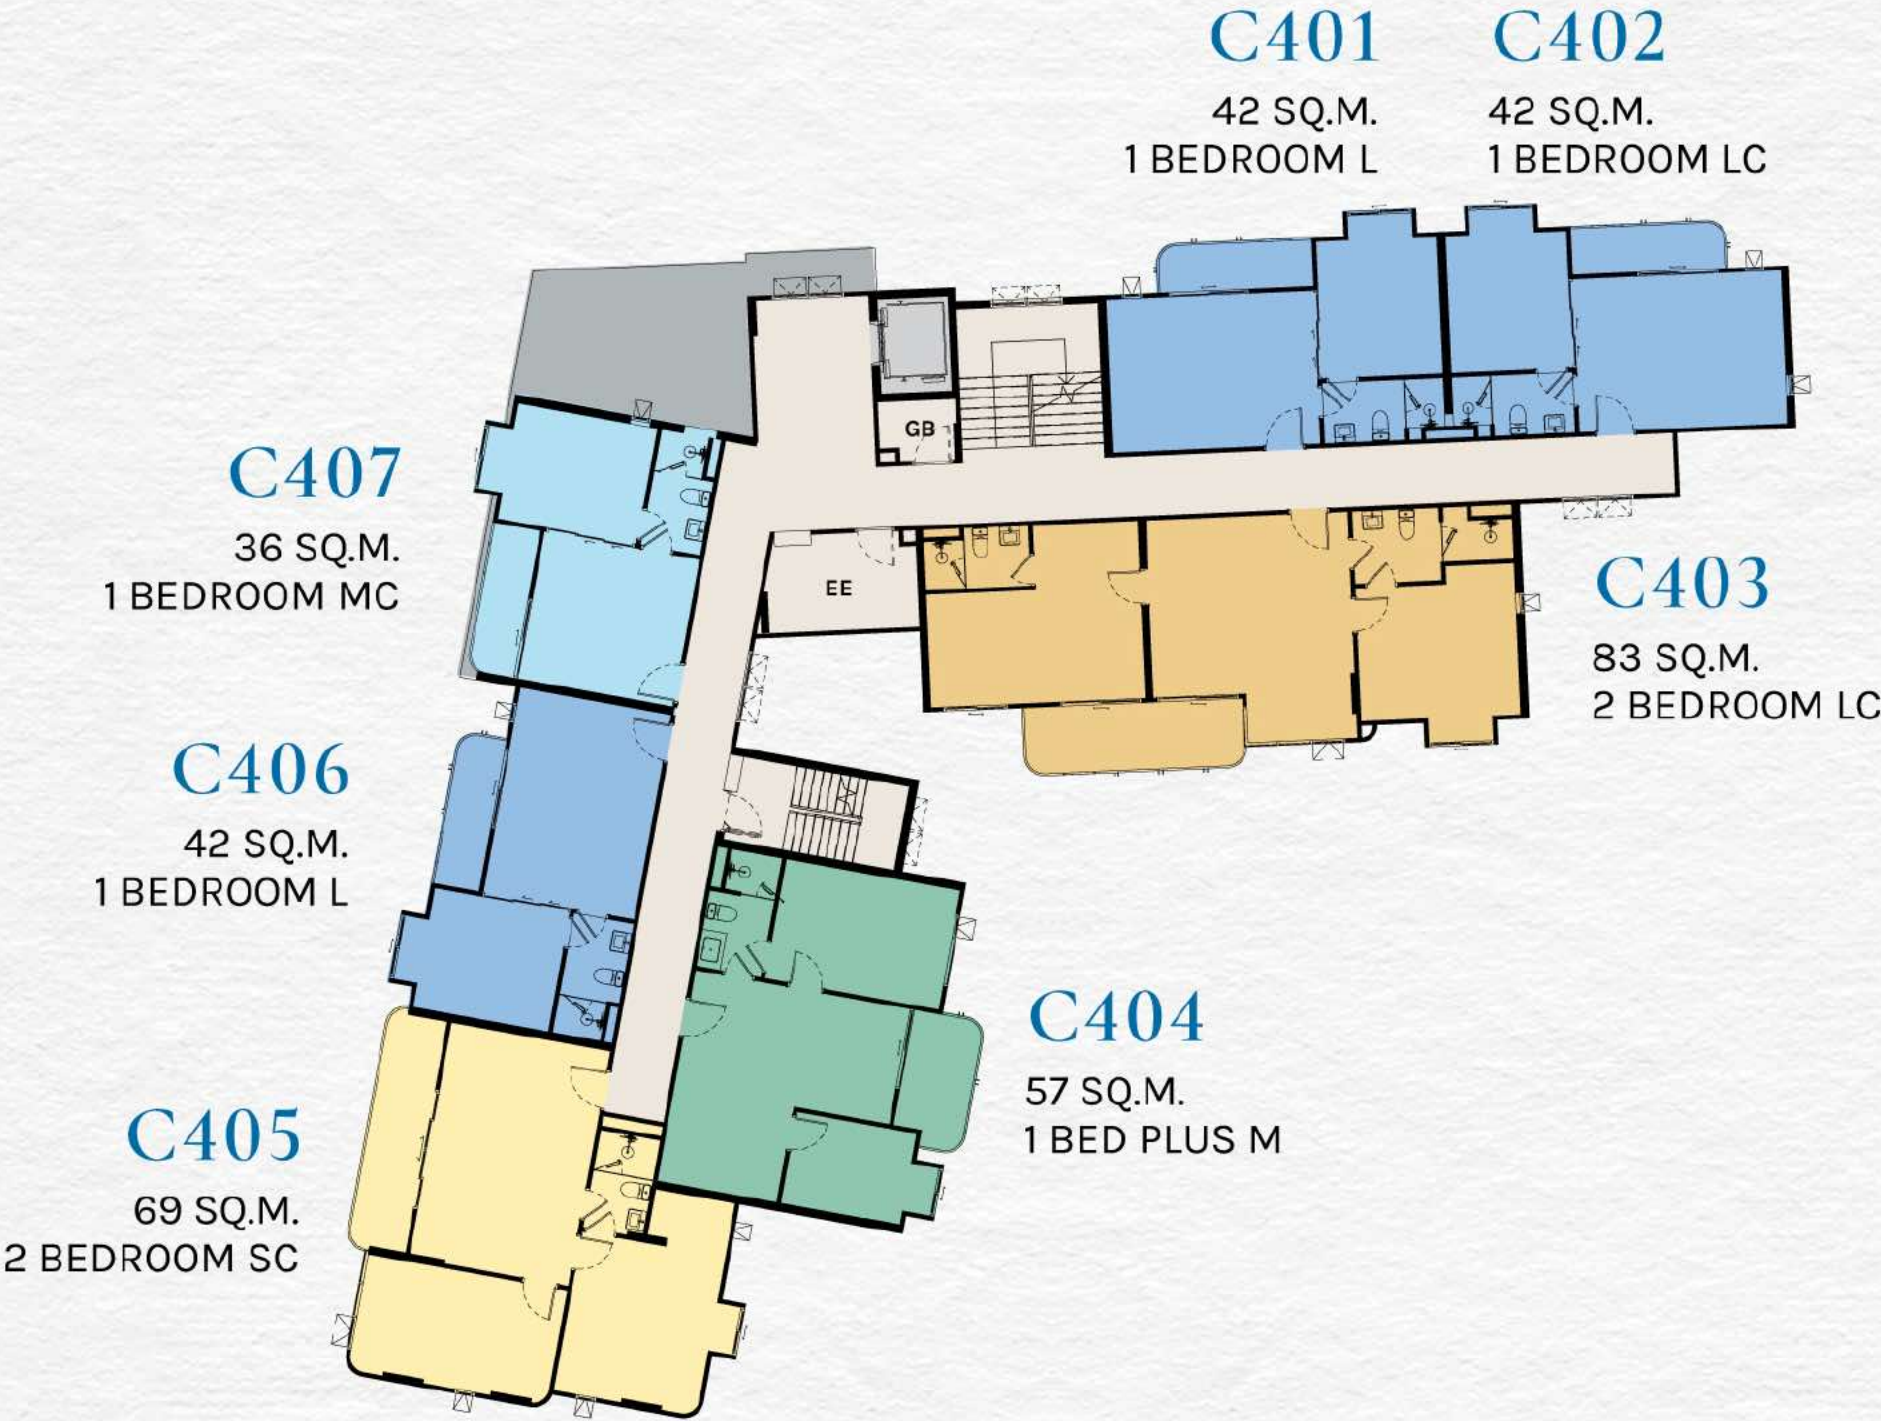

S	M	L	XL	1 BEDROOM
		S	M	1 BEDROOM PLUS
S	M	L	XL	2 BEDROOM

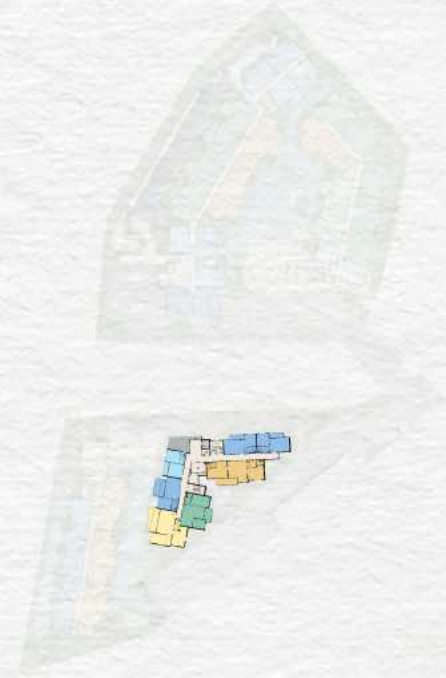

*COMPANY RESERVES THE RIGHT TO AMEND THE TERMS AND CONDITIONS, AT ANY TIME WITHOUT PRIOR NOTICE.

BUILDING D | 1ST FLOOR



S

M

L

XL

1 BEDROOM

S

M

1 BEDROOM PLUS



S

M

L


XL

2 BEDROOM

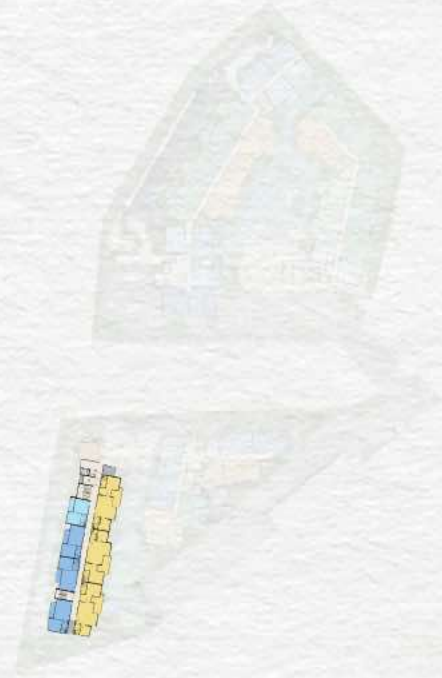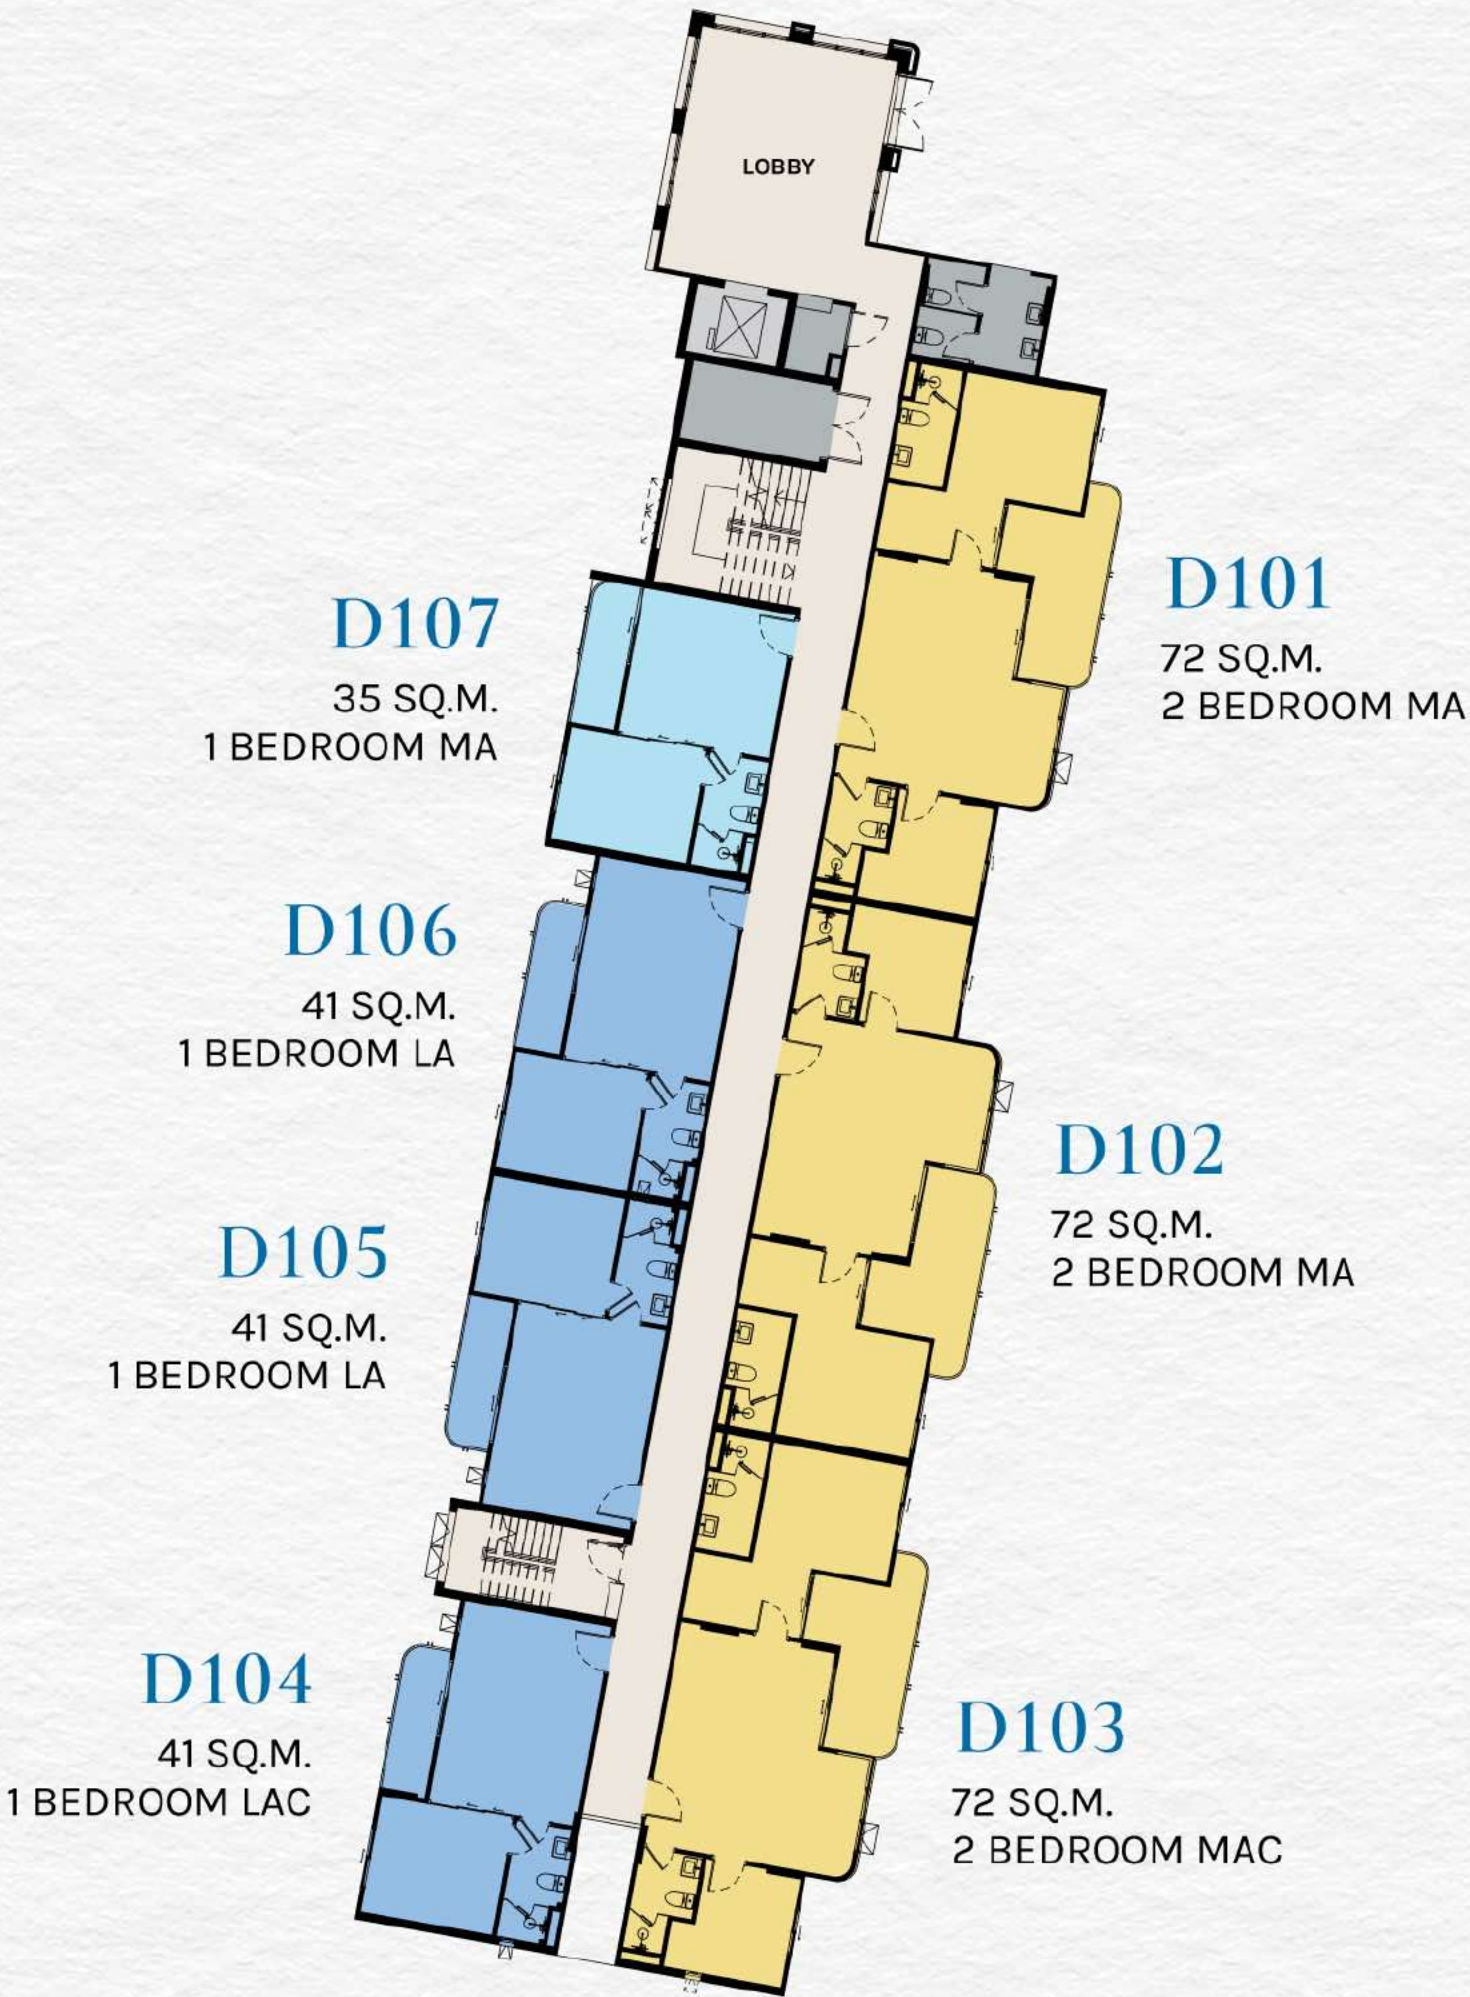


*COMPANY RESERVES THE RIGHT TO AMEND THE TERMS AND CONDITIONS, AT ANY TIME WITHOUT PRIOR NOTICE.

BUILDING D | 2ND FLOOR

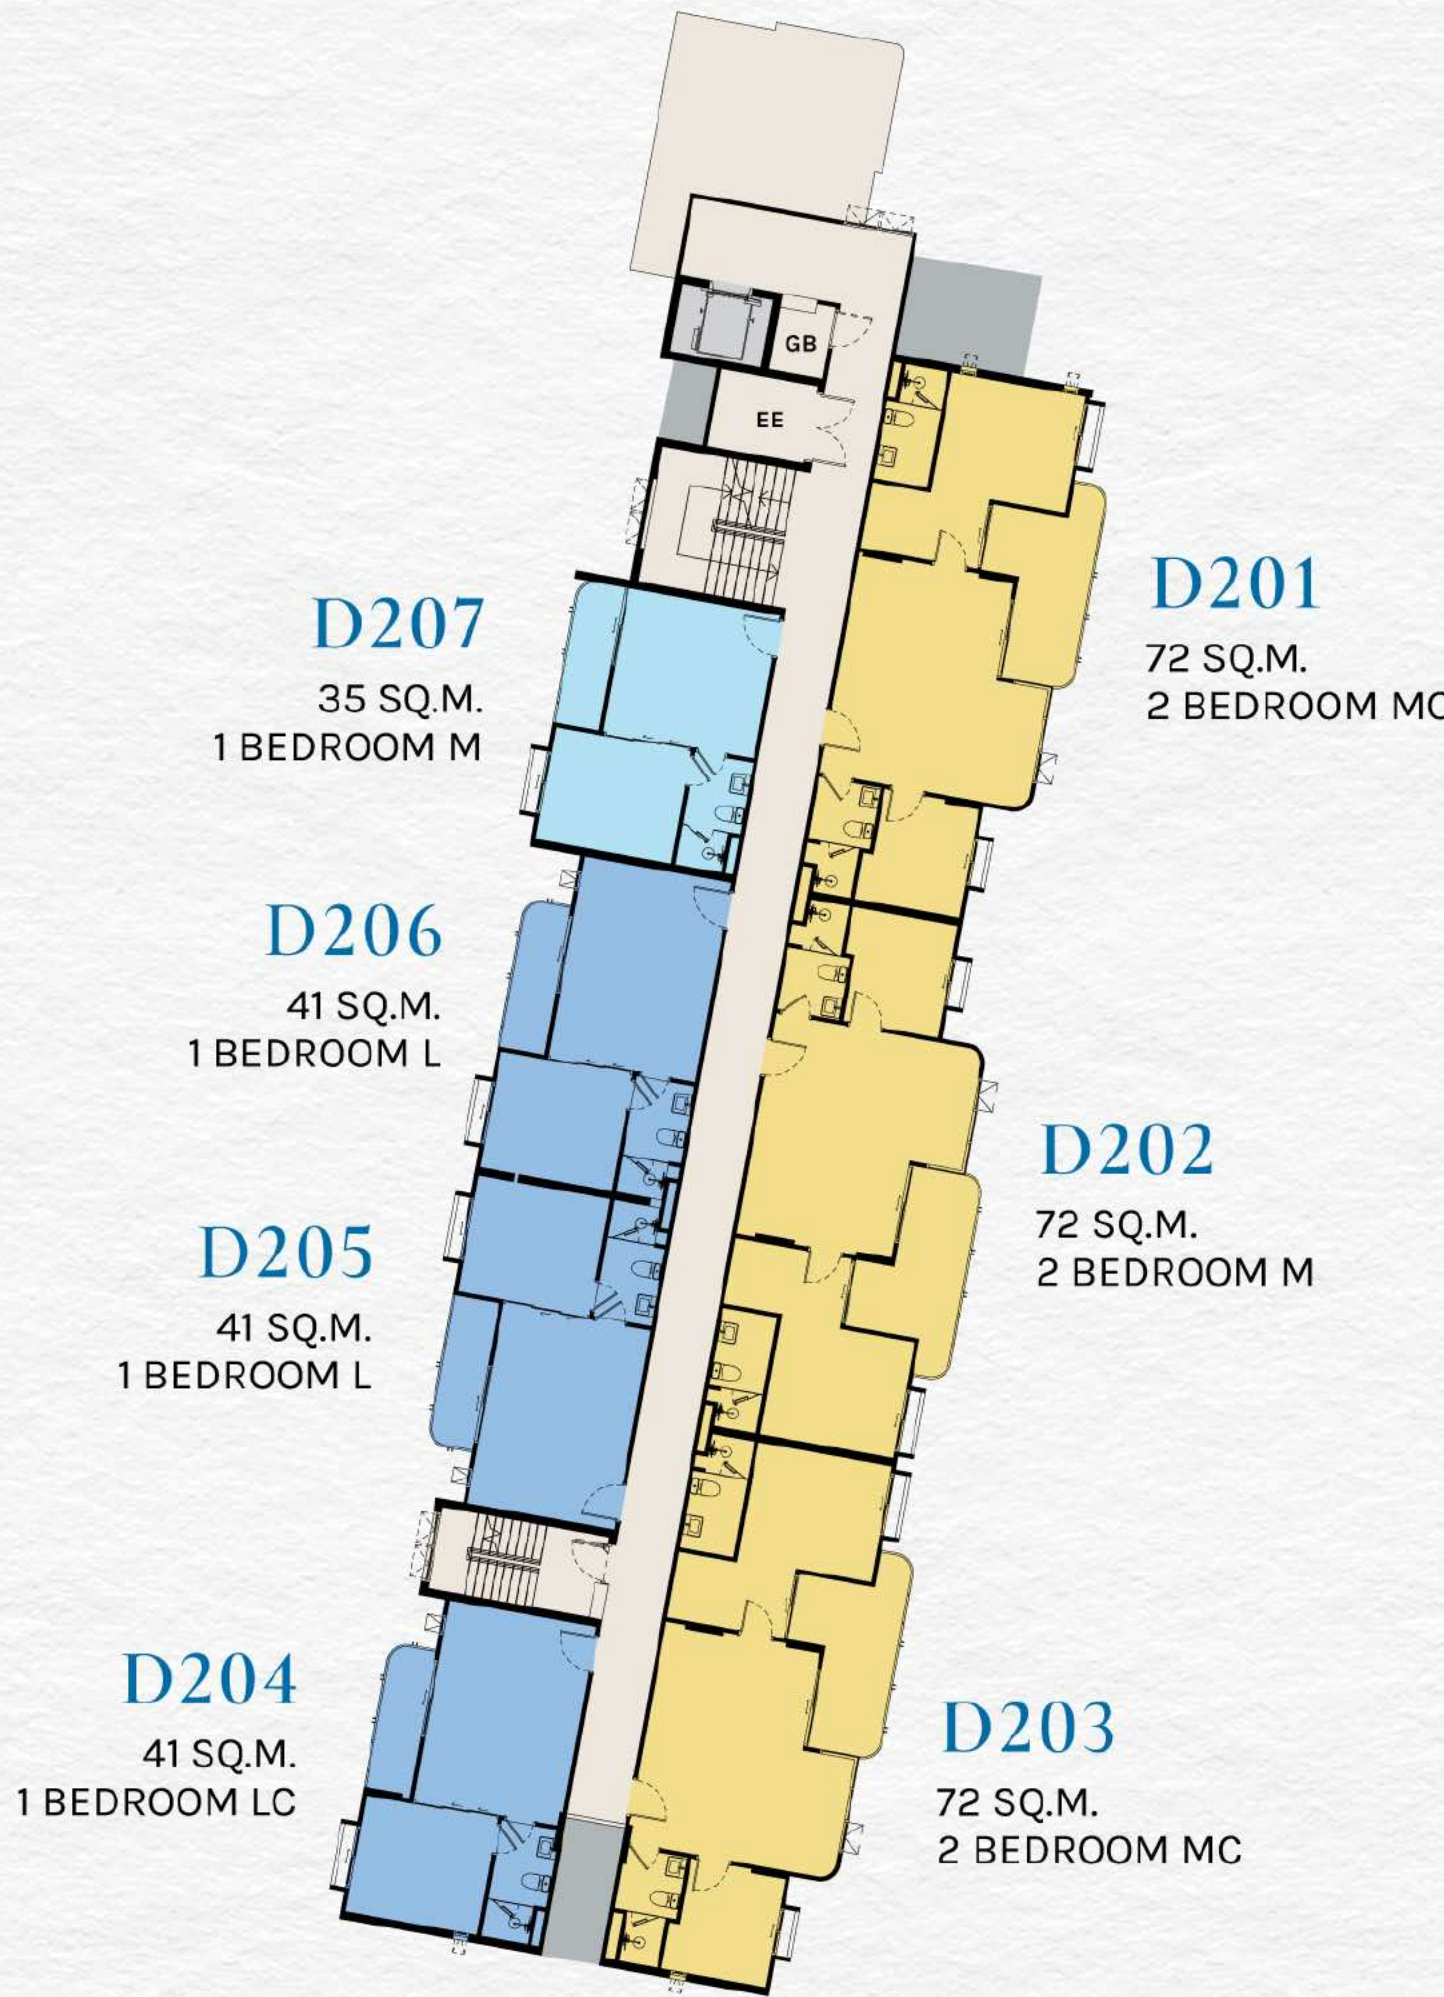


S	M	L	XL	1 BEDROOM
		S	M	1 BEDROOM PLUS
S	M	L	XL	2 BEDROOM

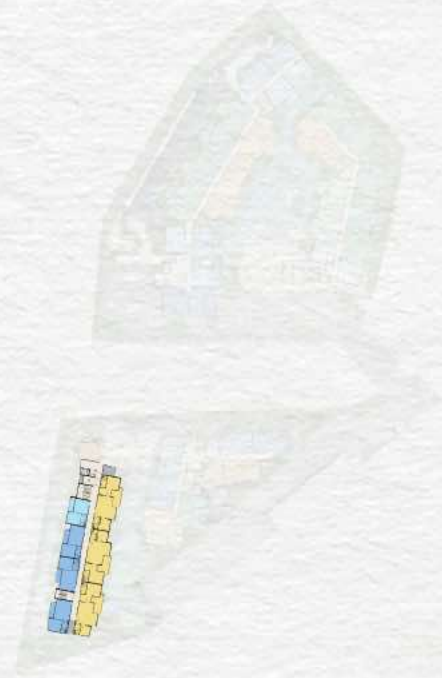


*COMPANY RESERVES THE RIGHT TO AMEND THE TERMS AND CONDITIONS, AT ANY TIME WITHOUT PRIOR NOTICE.

BUILDING D | 3RD FLOOR

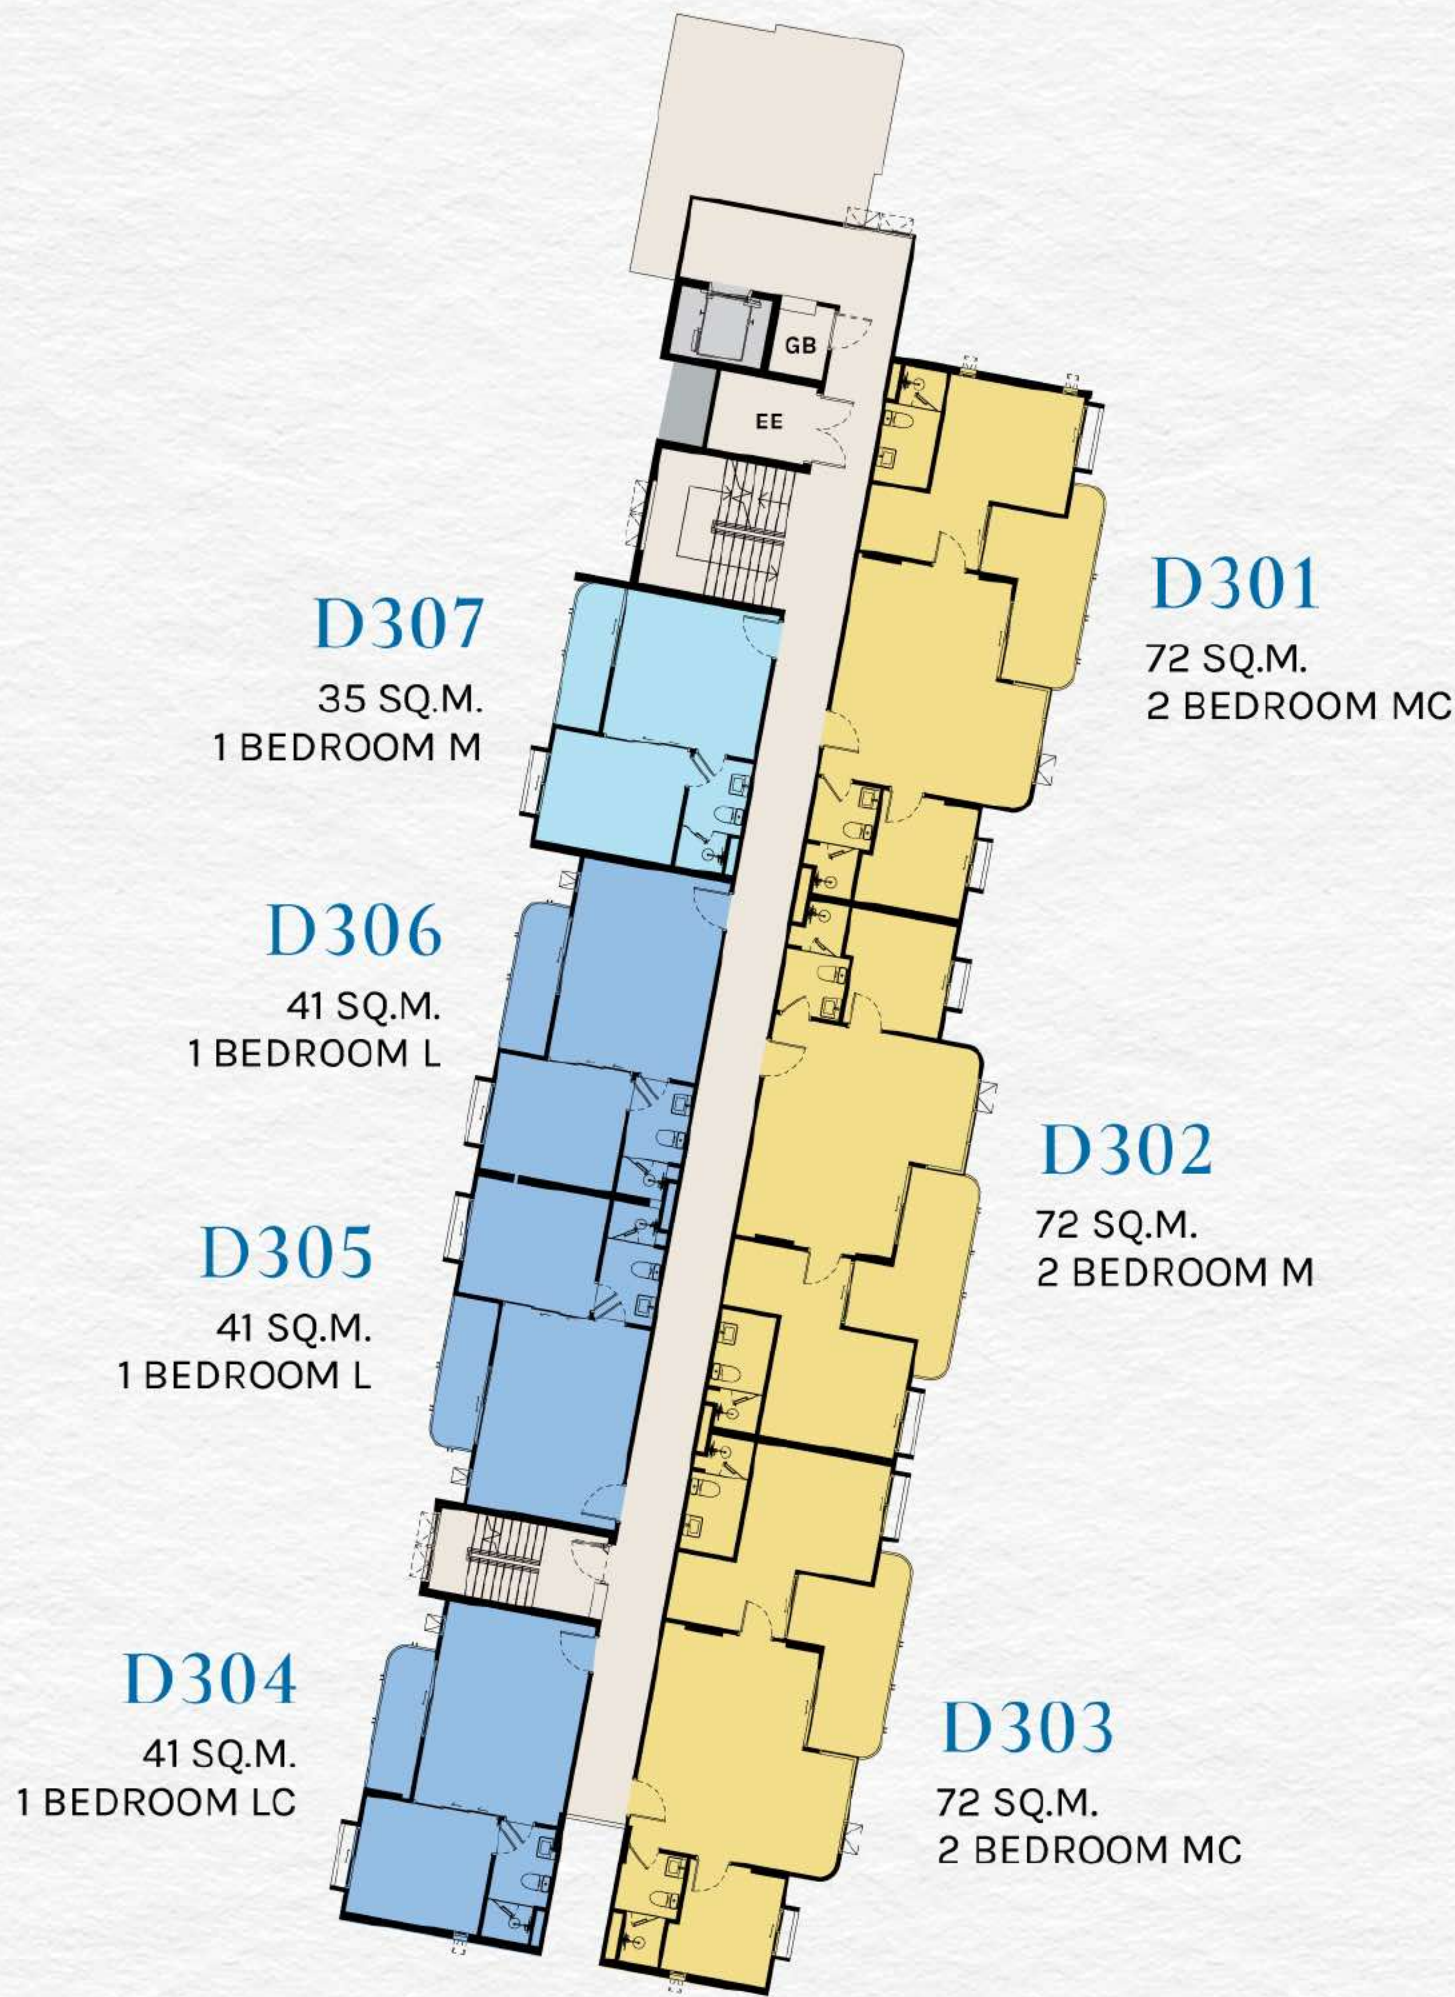


S	M	L	XL	1 BEDROOM
		S	M	1 BEDROOM PLUS
S	M	L	XL	2 BEDROOM

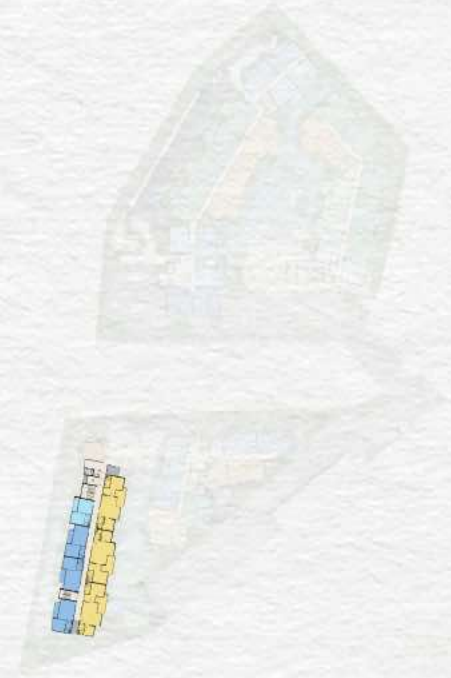


*COMPANY RESERVES THE RIGHT TO AMEND THE TERMS AND CONDITIONS, AT ANY TIME WITHOUT PRIOR NOTICE.

BUILDING D | 4TH FLOOR

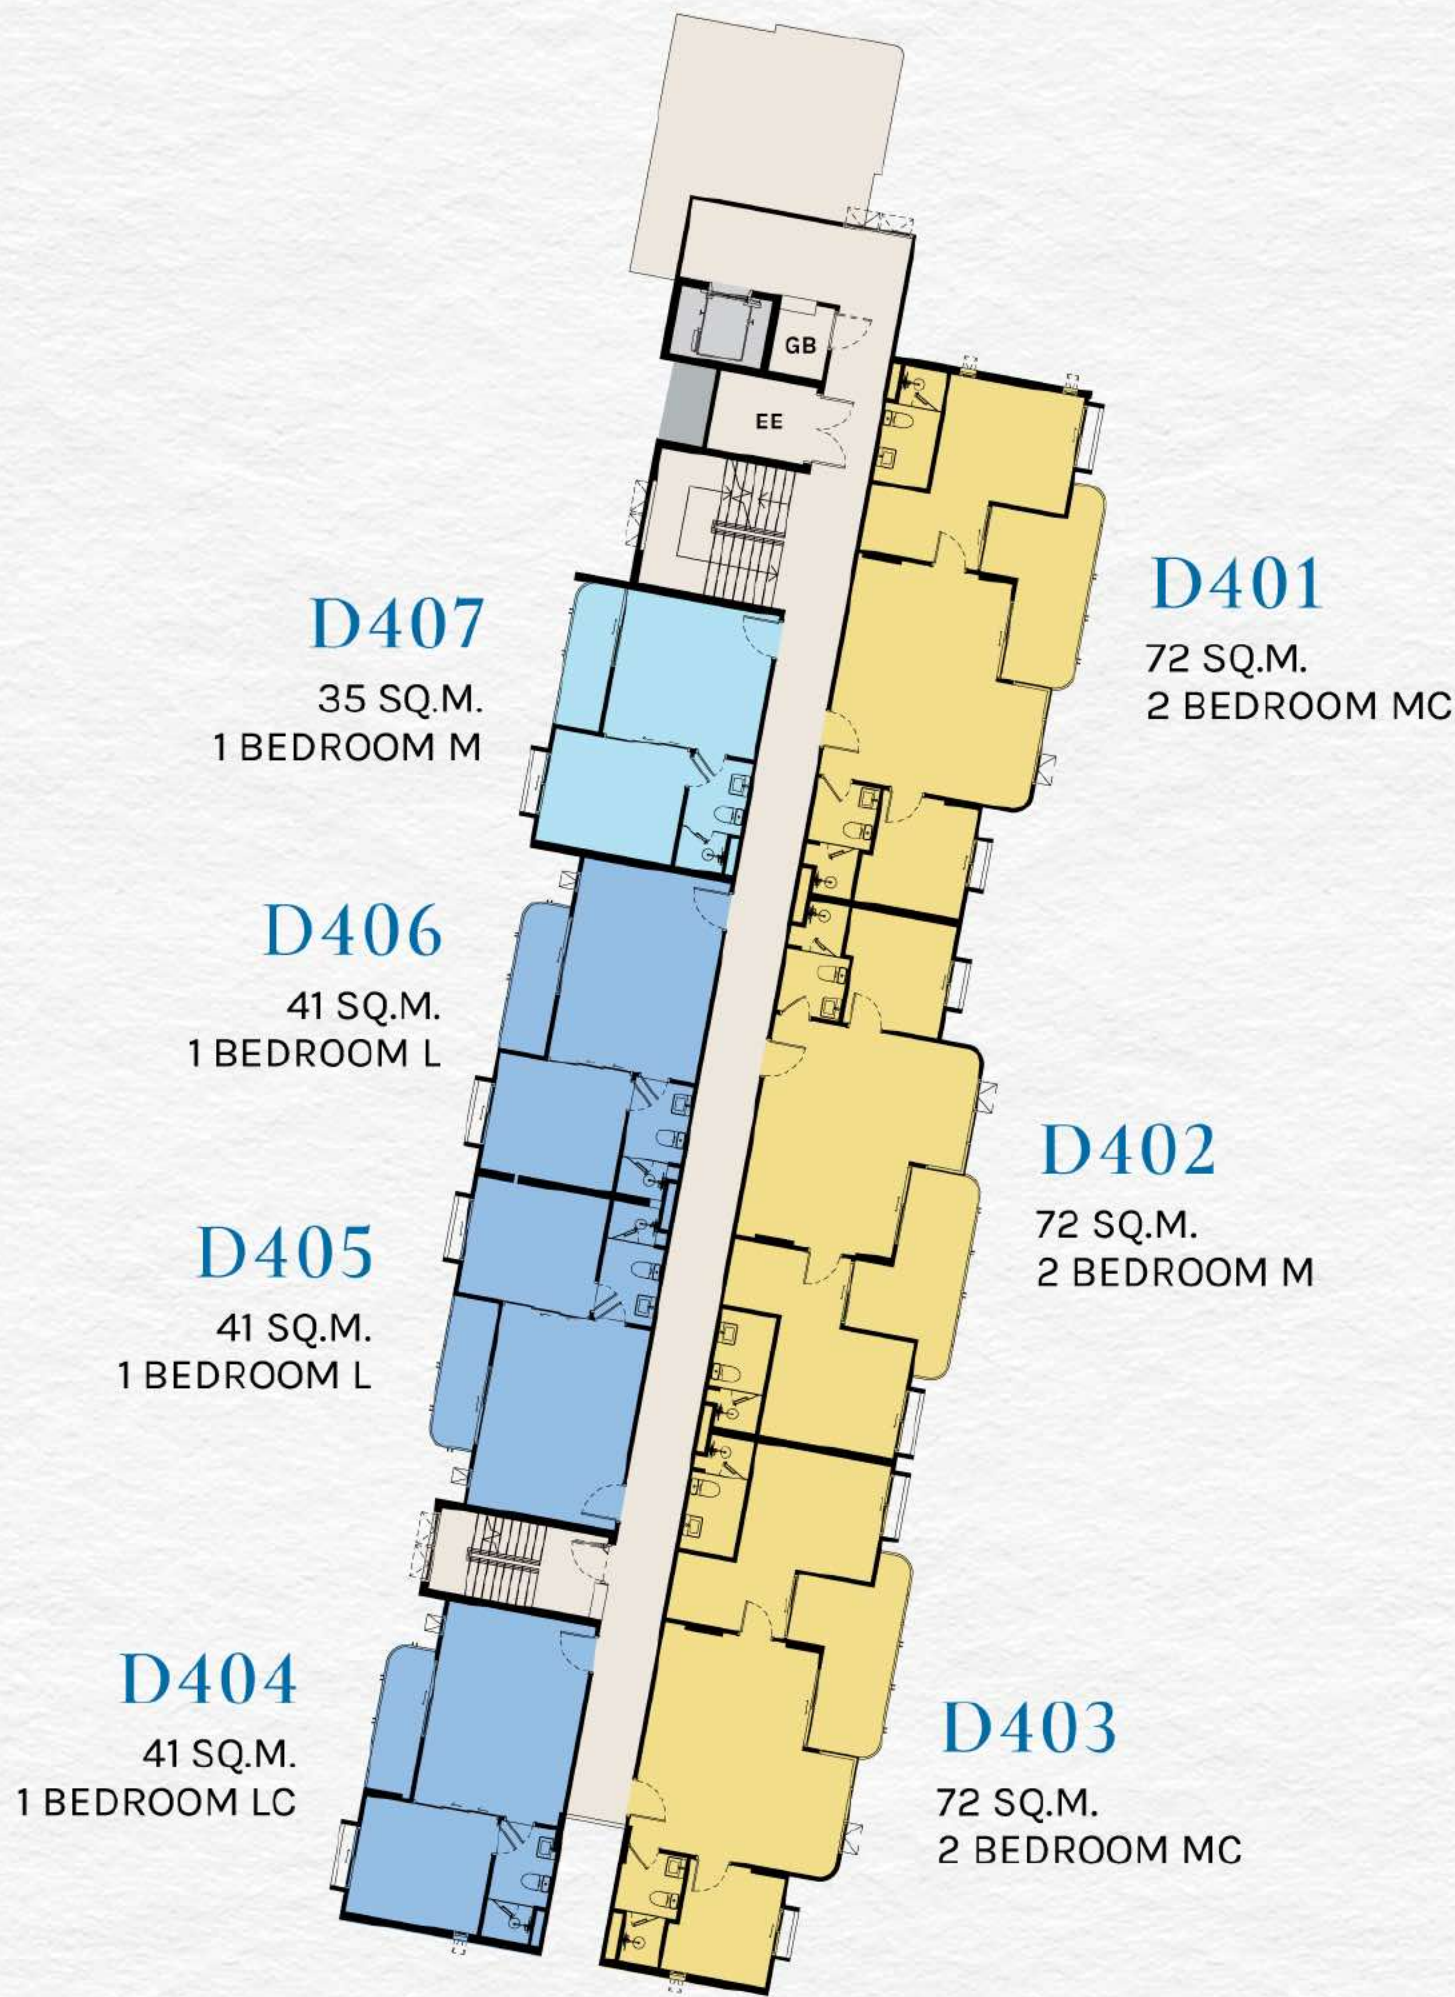

S	M	L	XL	1 BEDROOM
		S	M	1 BEDROOM PLUS
S	M	L	XL	2 BEDROOM

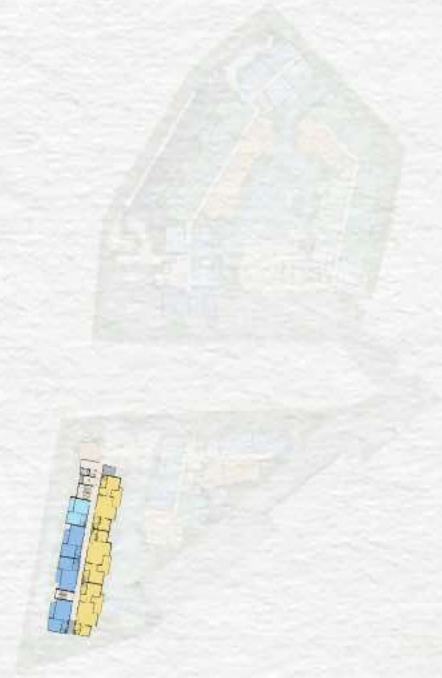

*COMPANY RESERVES THE RIGHT TO AMEND THE TERMS AND CONDITIONS, AT ANY TIME WITHOUT PRIOR NOTICE.