
PROJECT : FORTUNA LAKESIDE

FINISHES SUMMARY
MATERIAL SPECIFICATION : FLOOR FINISHES



F1

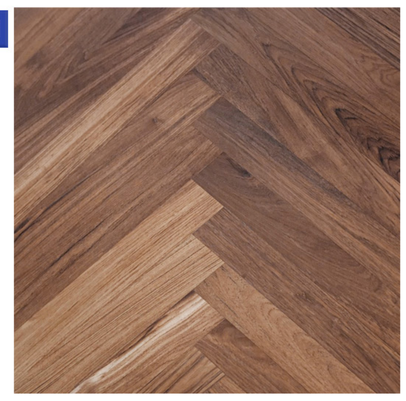

Wood : Oak / Natural Teak / Herringbone / Texture : Smooth / Sizes : T14xW150xL600 mm. / Finish : Matt / Size by supplier Contact : Champaca

F2



CAPRI Moon / Surface : Matt / Sizes : 600x1200 mm. / Size by supplier Contact : KYWE

F3




Black Sandwash

F4




White Sandwash

F5

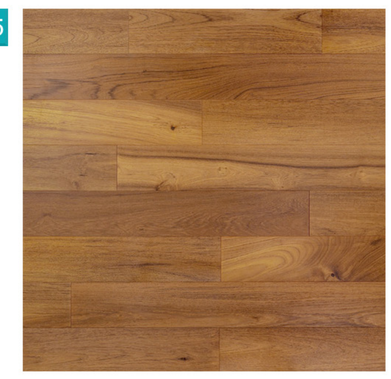

Wood : Oak / Natural Teak / Texture : Smooth / Finish : Matt / Size by supplier Contact : CHAMPACA

F6

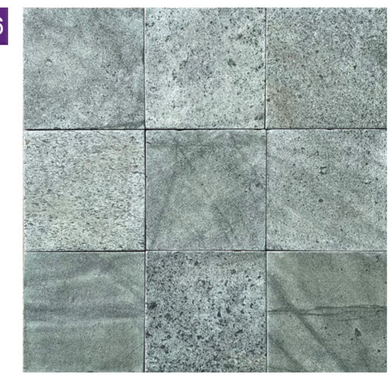

Stone : Sukabumi Stone , Green color [PP-TI-032] / Size : 10x10x1cm. / Surface : Honed / Sides: Sawn cut / Qty/Sq.m. : 100 piece/Sq.m. / Price : 990 B./Sq.m. Contact : Prestige Paving / Location Bangkok

F7




Tiles WDC Size:60x120 cm. thickness 10 mm. Contact : WDC
Color : Ash (PD6101)

1st FLOOR PLAN

PROJECT : FORTUNA LAKESIDE

FINISHES SUMMARY
MATERIAL SPECIFICATION : FLOOR FINISHES

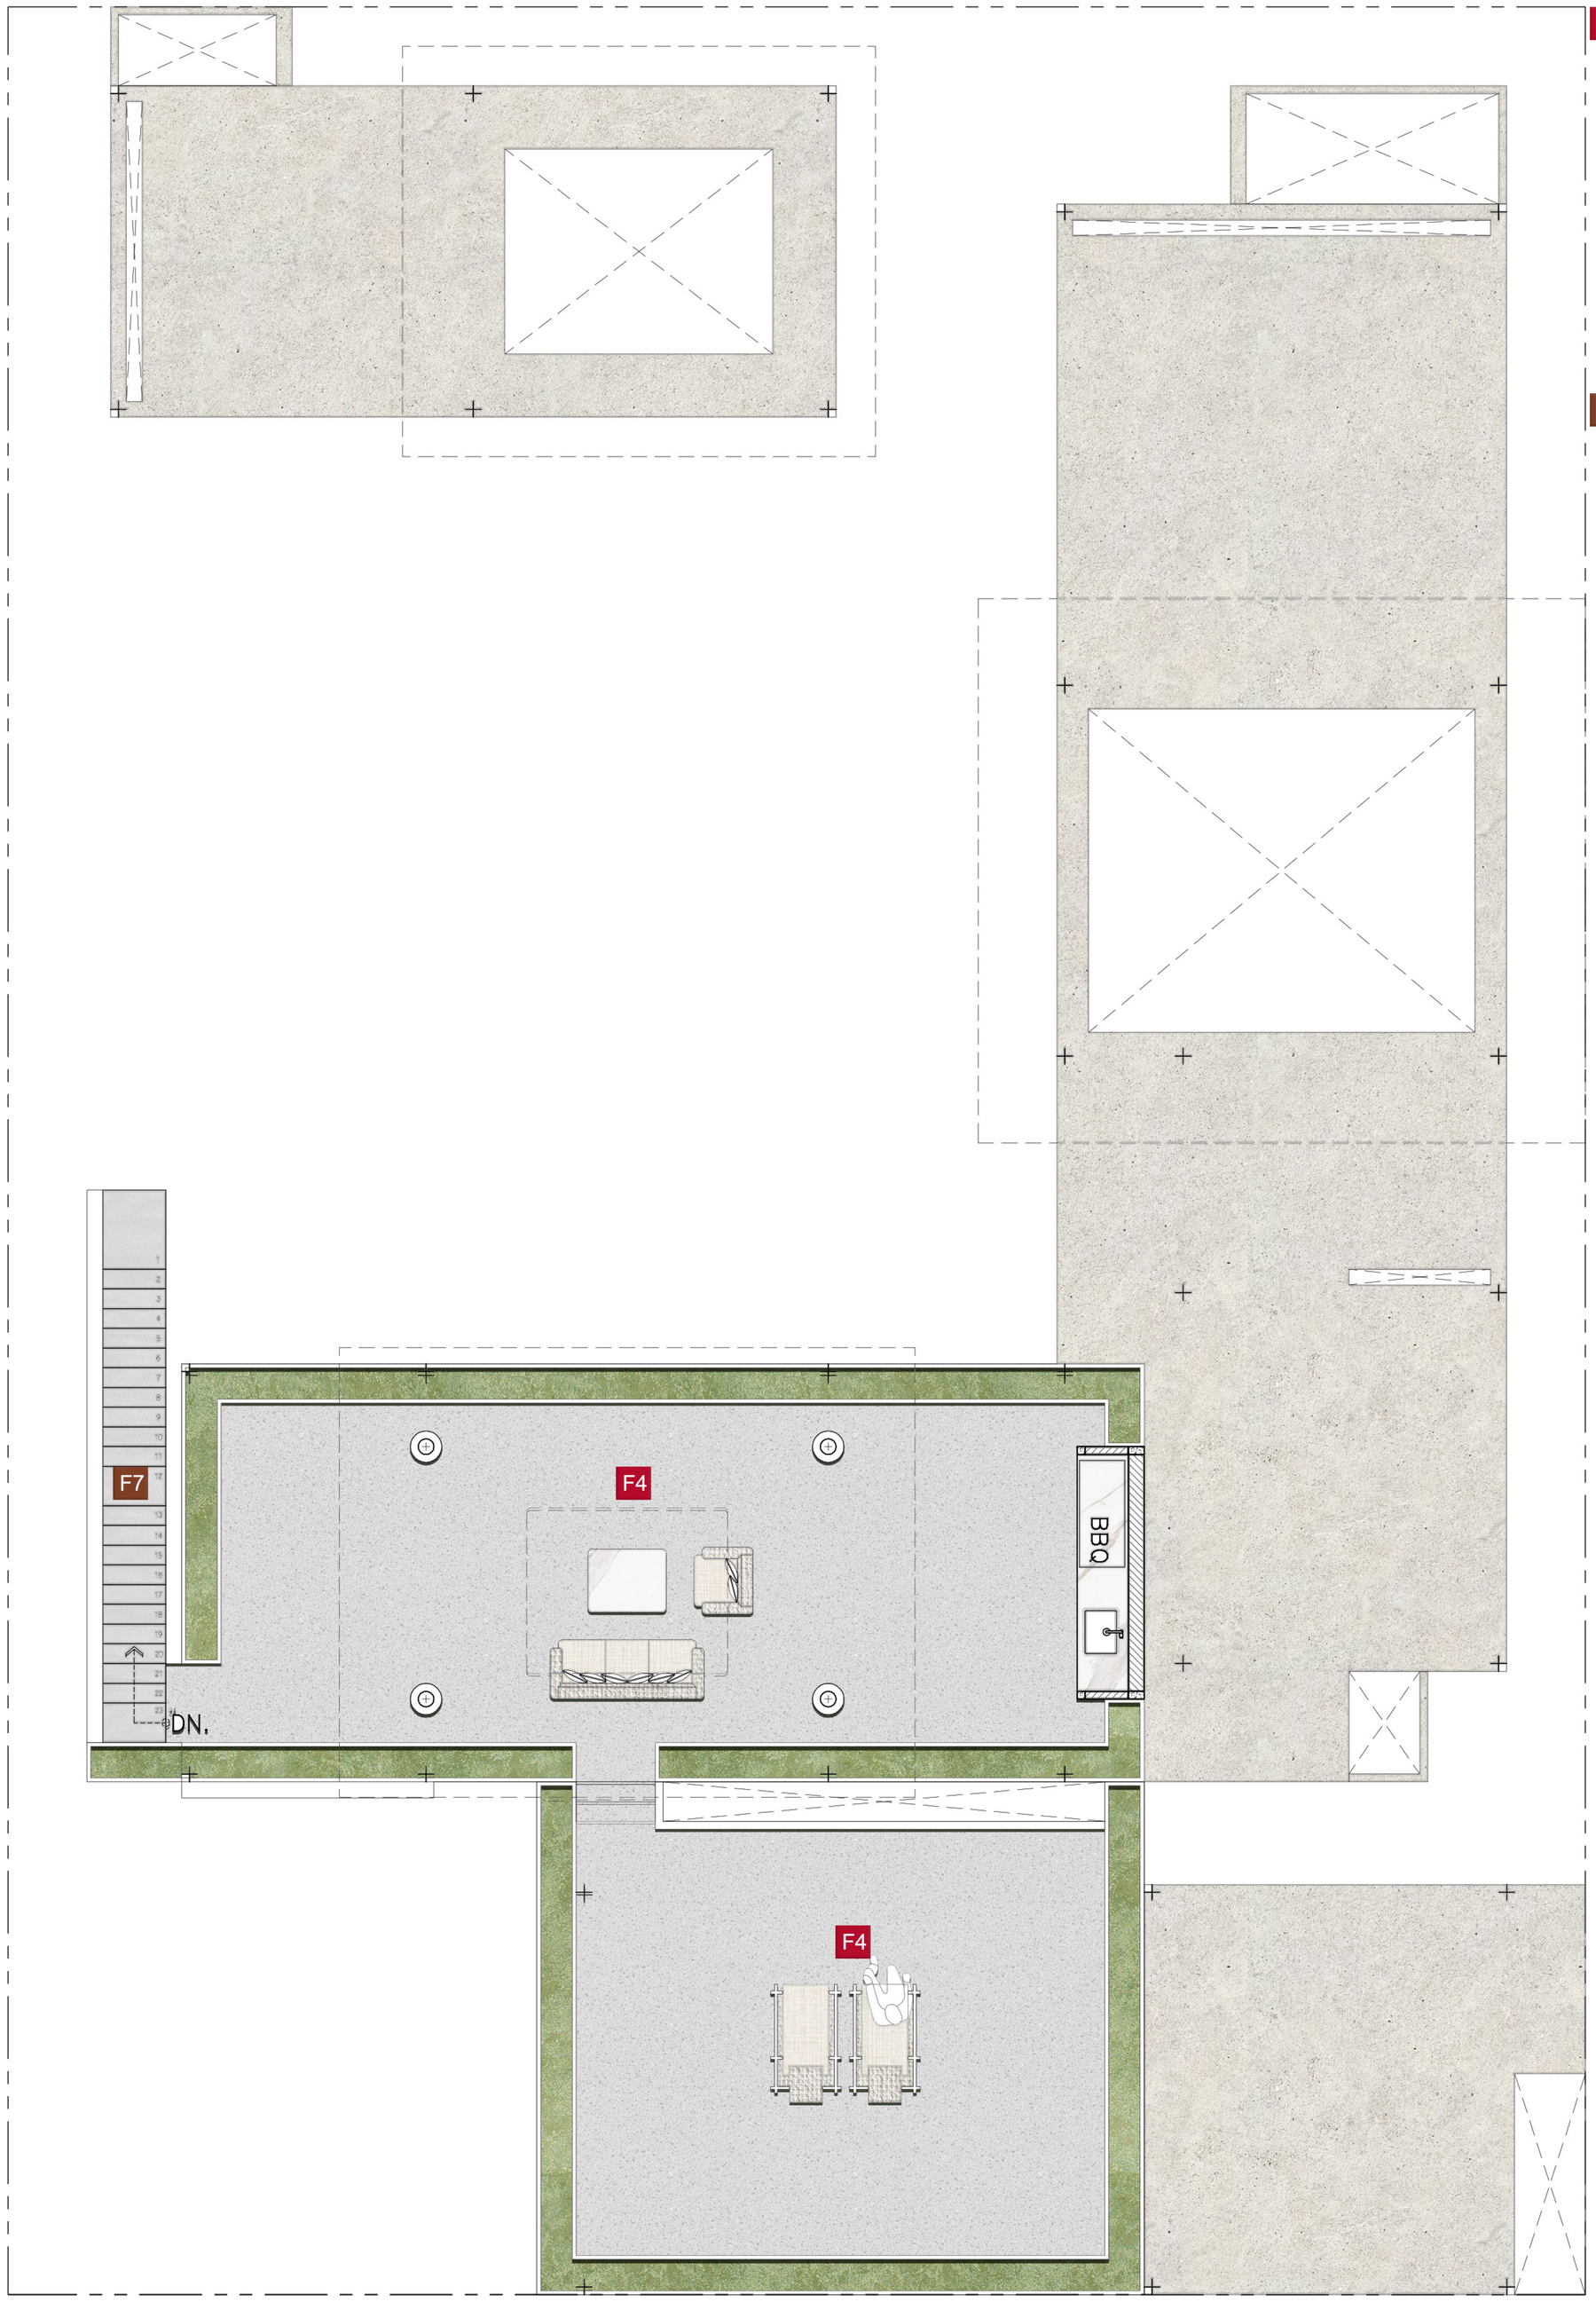


F4



White Sandwash

F7

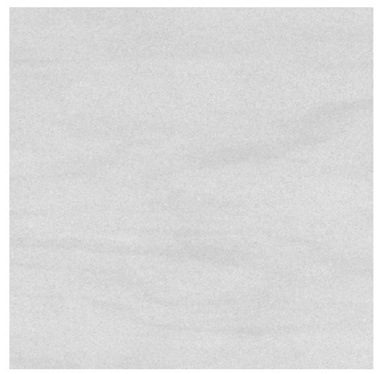

Tiles WDC Size:60x120 cm. thickness 10 mm. Contact : WDC
Color : Ash (PD6101)

2nd FLOOR PLAN


PROJECT : FORTUNA LAKESIDE

FINISHES SUMMARY
MATERIAL SPECIFICATION : WALL FINISHES



1st FLOOR PLAN

1

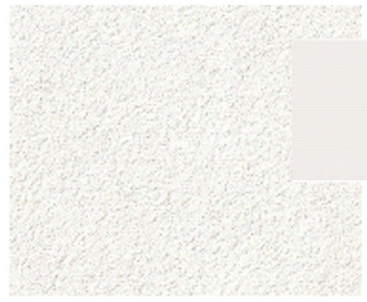

Brick wall with Cement rendered, patterned plaster finish over masonry wall, primer and Color Interior painted finish.
TOA Code ; TOA 8236 Iced Silver or Semilar Contact : TOA

2



Brick wall with Cement rendered, patterned plaster finish over masonry wall, primer and Color Interior painted finish. TOA Code ; TOA 8236 Iced Silver or Semilar Contact : TOA

2.1



Wood : Oak / Rose Brown / Texture : Smooth / Finish : Matt
Size by supplier Contact : CHAMPACA

3



CAPRI Moon / Surface : Matt / Sizes : 600x1200 mm. /
Size by supplier Contact : KYWE

3.1



Tiles LAVA STONE (LAVA-213) / Size 65x330x25-41 mm. /
Price : 2,714 B./Sq.m. Contact : KENZAI

4



Tiles LUGA (LU-204) / Color : White Champagne / Size 100x525x 13 mm. /Price : 2,905.10 B./Sq.m. Contact : KENZAI

5



Black Stone / Size 100x300 mm. /Price : 699 B./Sq.m.
Contact : RCM88

6




Stone : Sukabumi Stone Green color [PP-TI-032] / Size :10x10x1 cm.
Surface : Honed / Sides: Sawn cut / Qty/Sq.m. : 100 ก้อน/Sq.m. /
Price : 990 B./Sq.m. Contact : Prestige Paving / Location Bangkok

7



Brick wall with Cement rendered, patterned plaster finish over masonry wall


8

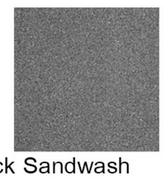

Black Sandwash

PROJECT : FORTUNA LAKESIDE

FINISHES SUMMARY

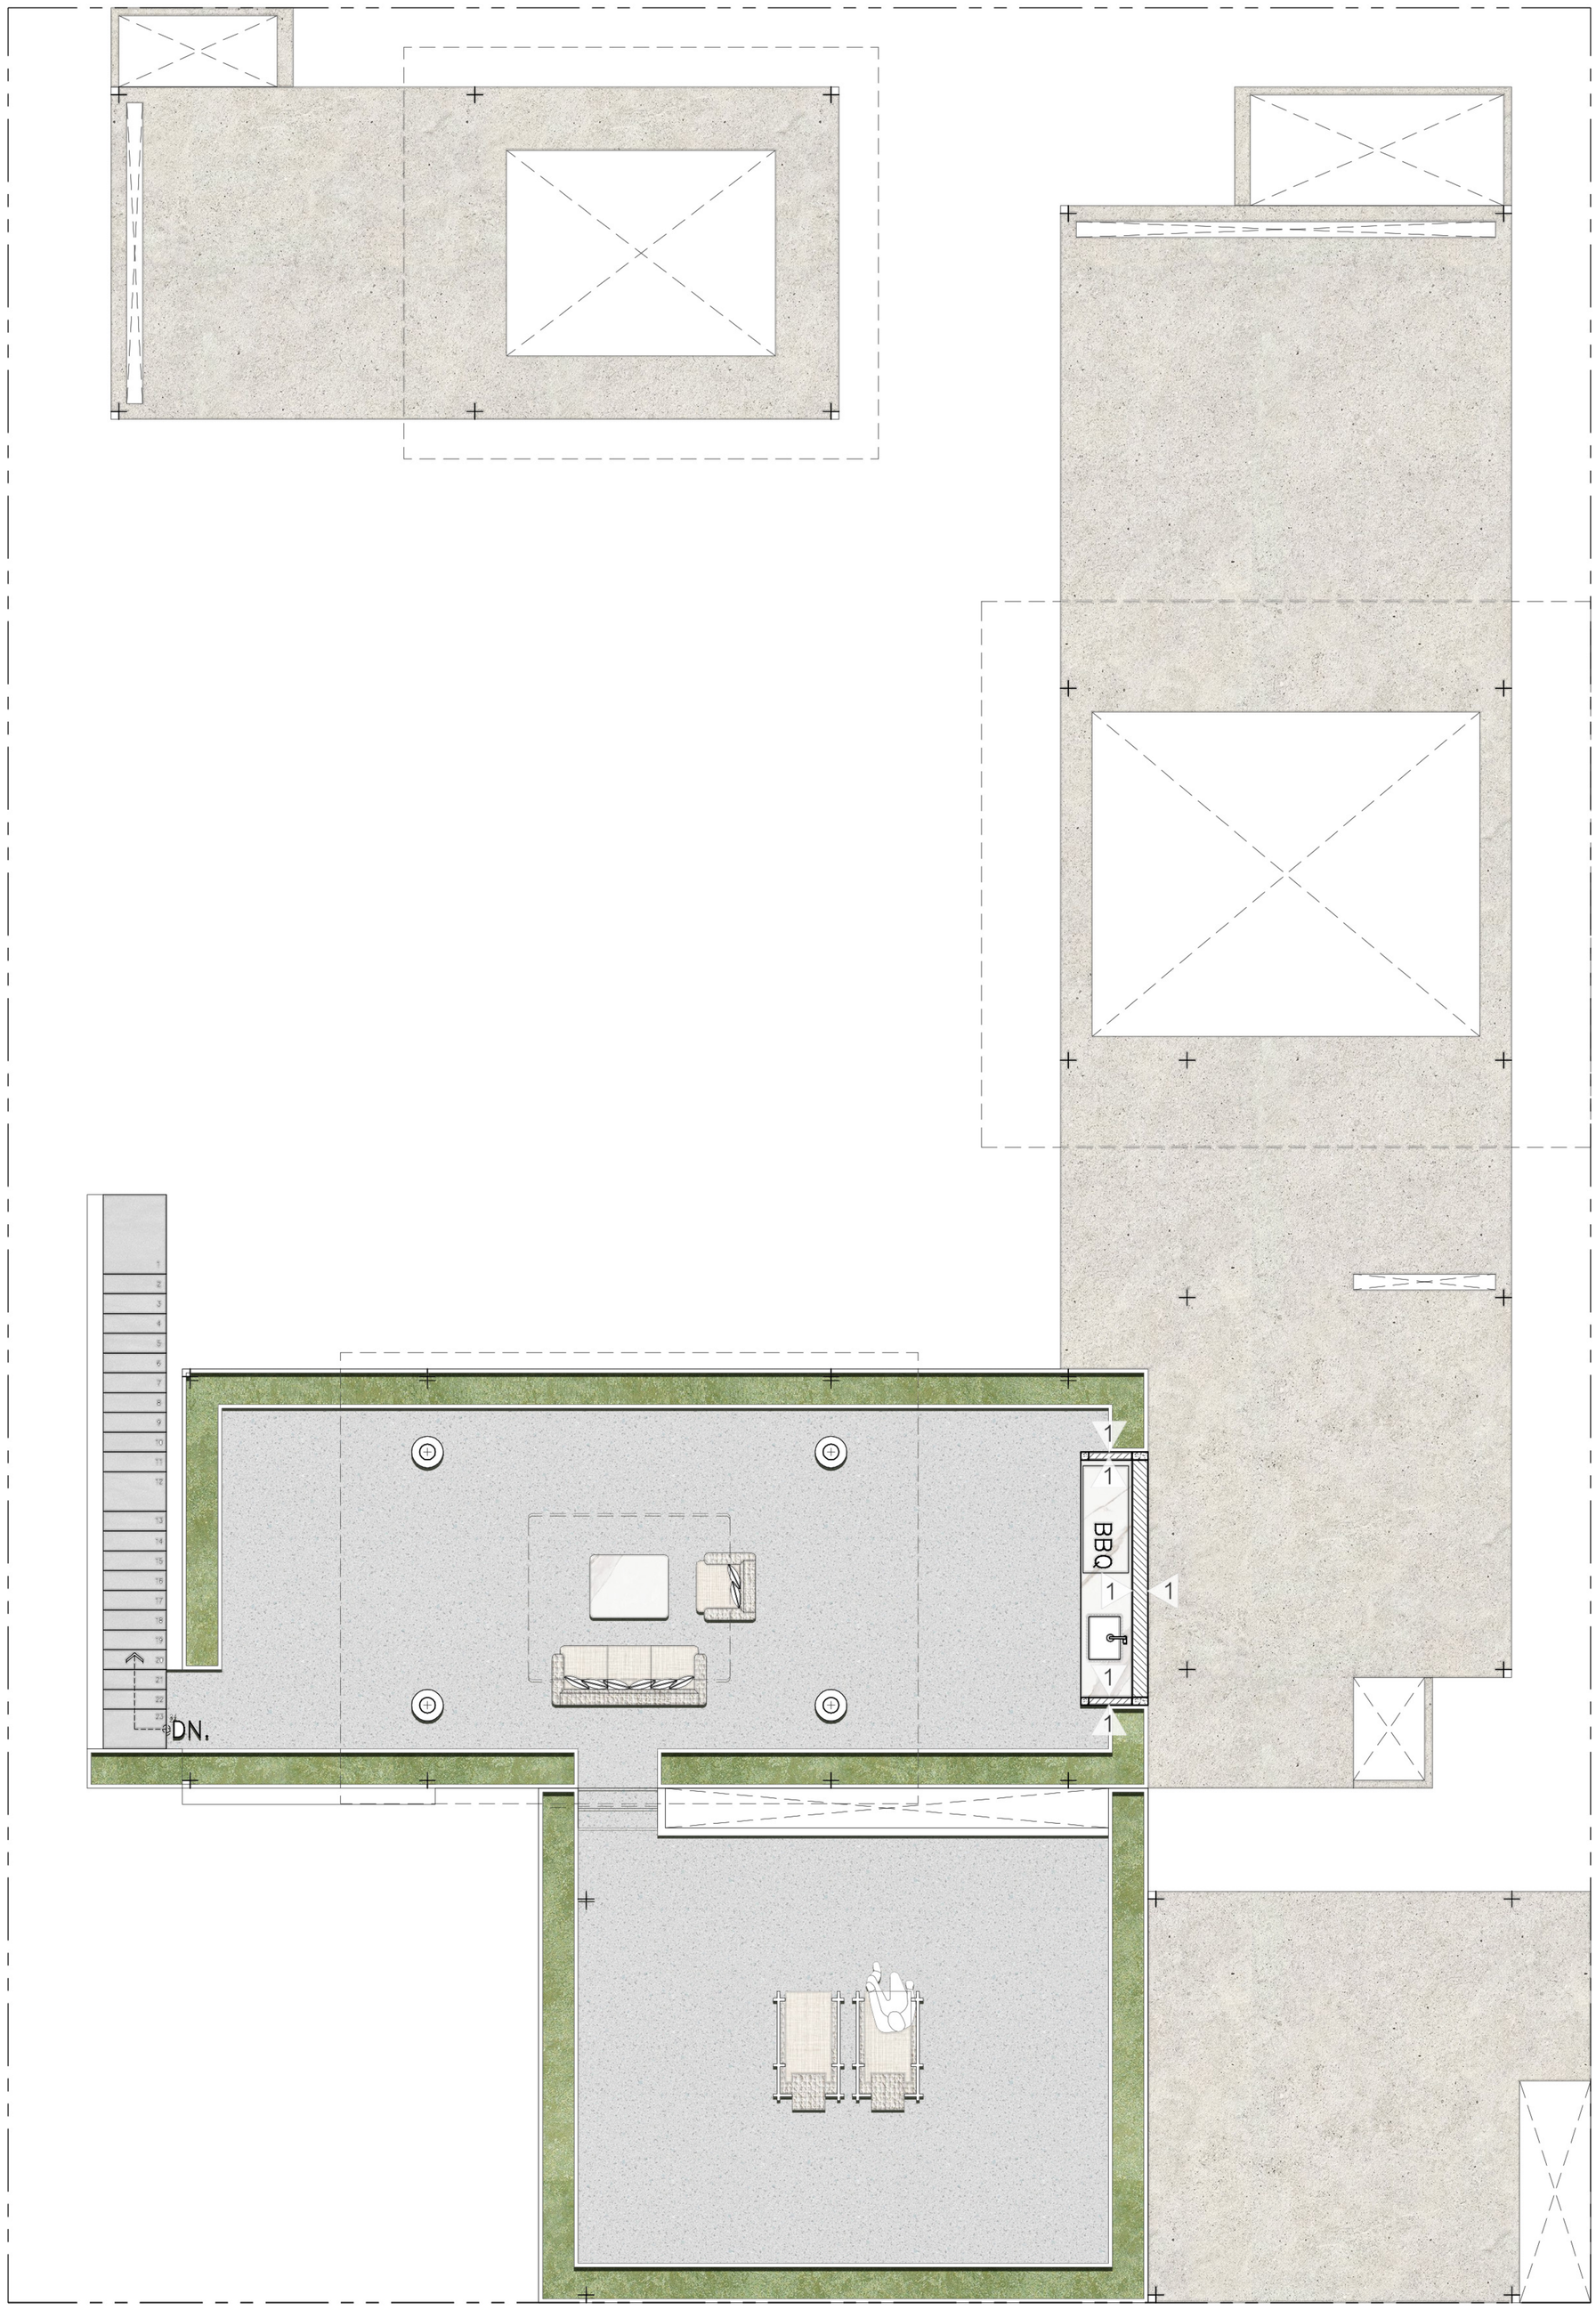

2nd FLOOR PLAN